CONTRACT NO. 98950

F.A. RTE.	SECTION	COUNTY	TOTAL SHEETS	SHEET NO.
*	**	WILLIAMSON	917	545

STA. 1505+00.0000 TO STA. 1505+09.8244

FED. ROAD DIST. NO.	ILLINOIS	FED. AID PROJECT

* I-57, & OLD IL 13 (FAU 9629)
** (X1-6-2)VB-2,(X1-6)HBK-2

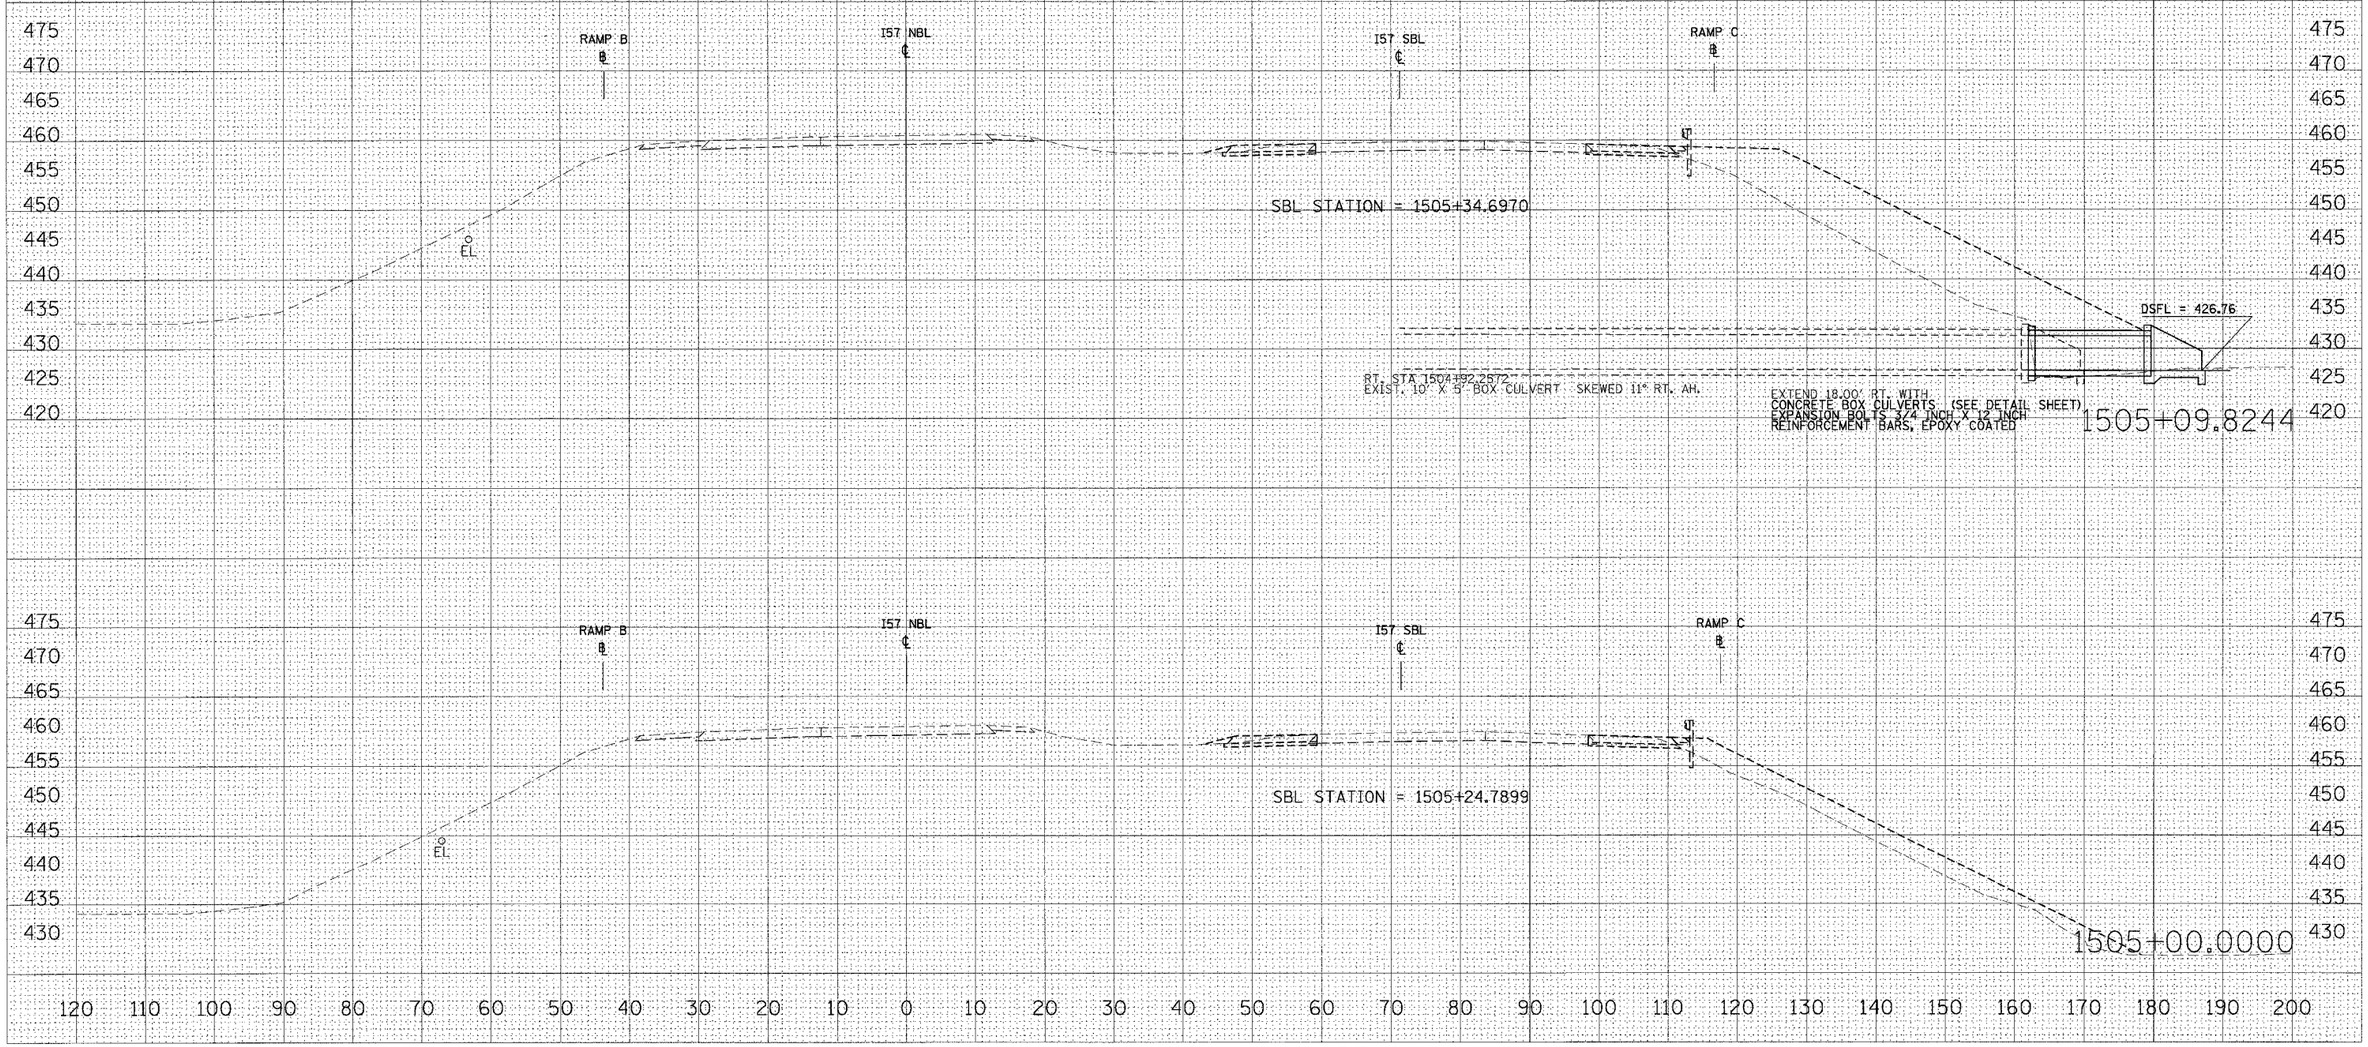

STA 1505+00.0000 TO STA 1505+09.8244 I57 NBL STAGE 7, 7A, 7B & 7C

FINAL SURVEY	BY	DATE
SURVEYED		
PLOTTED		
NOTE BOOK TEMPLATE		
AREAS		
AREAS CHECKED		
NO.		

ORIGINAL SURVEY	BY	DATE
SURVEYED		
PLOTTED		
TEMPLATE		
AREAS		
AREAS CHECKED		
NO.		

PLOT DATE = 11/16/2006
FILE NAME = c:\pwworking\d902822\d13\rt57nbl1st.dgn
PLOT SCALE = 10.0000 ' / IN.
USER NAME = Jeffwachtel