CONTRACT NO. 98950

F.A. RTE.	SECTION	COUNTY	TOTAL SHEETS	SHEET NO.
*	**	WILLIAMSON	917	551
STA. 1511+00.0000		TO STA. 1512+00.0000		
FED. ROAD DIST. NO.	ILLINOIS	FED. AID PROJECT		

* I-57, & OLD IL 13 (FAU 9629)
** (X1-6-2)VB-2,(X1-6)HBK-2

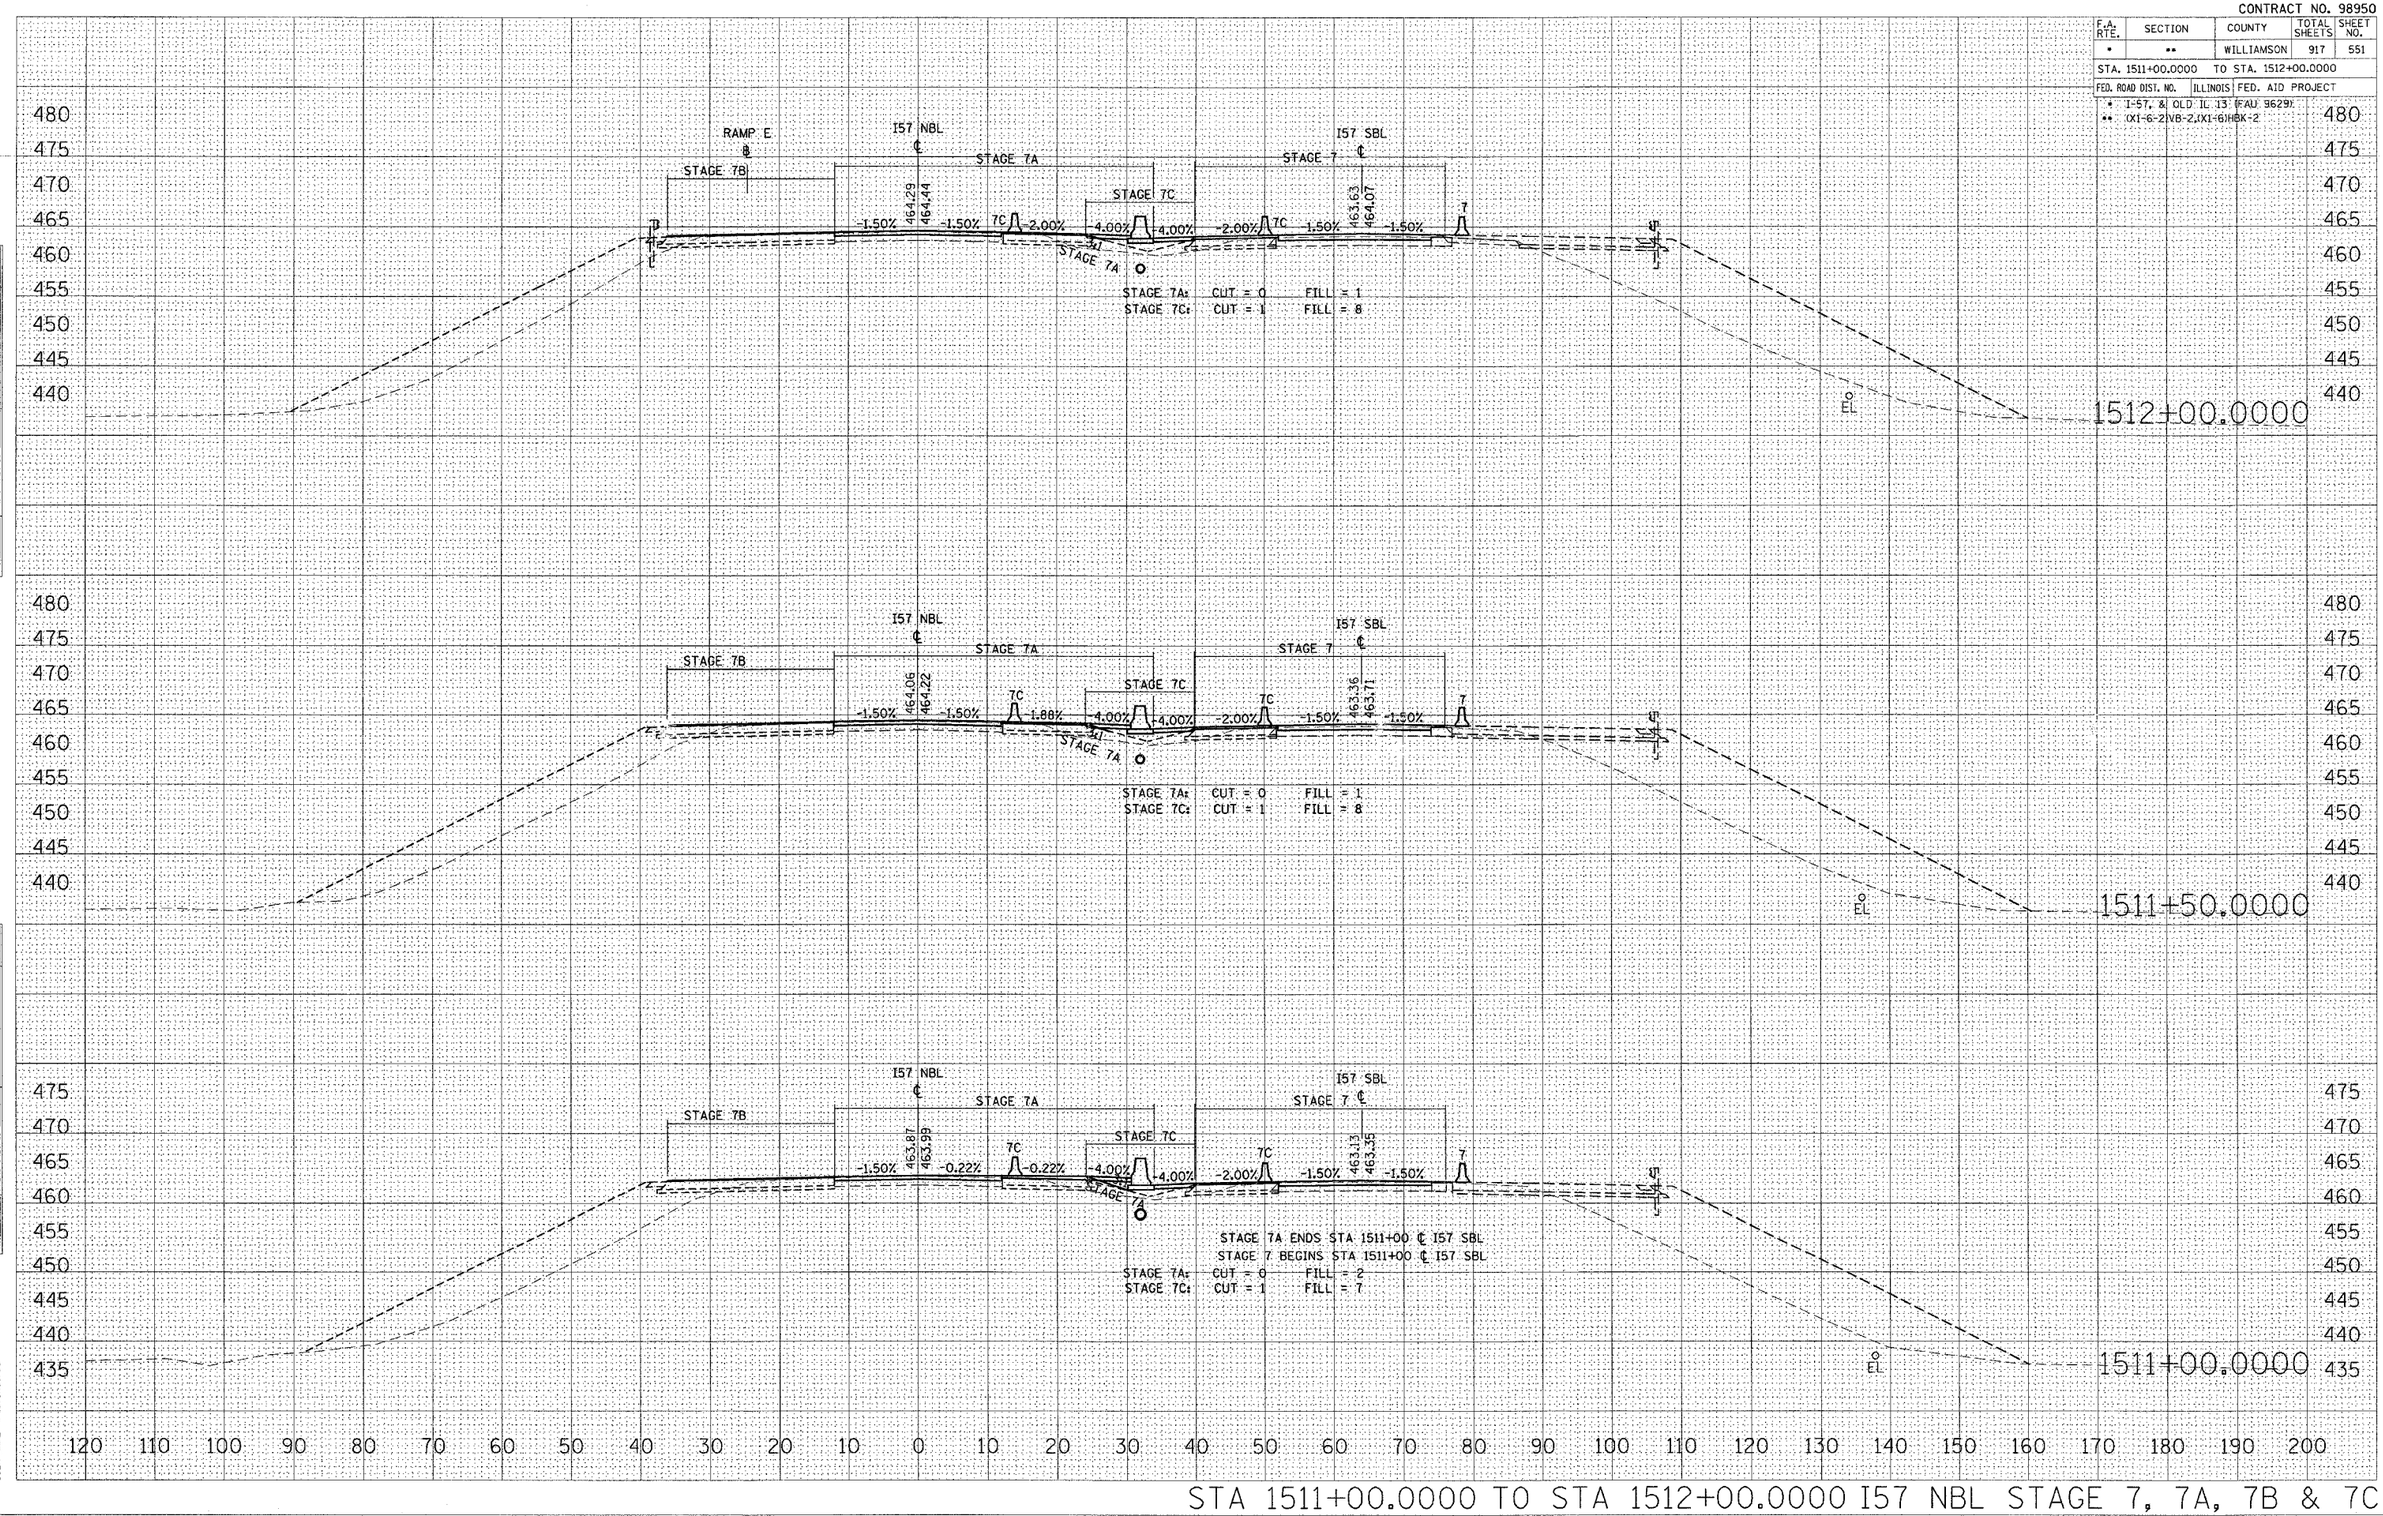

STA 1511+00.0000 TO STA 1512+00.0000 I57 NBL STAGE 7, 7A, 7B & 7C

FINAL SURVEY — NOTE BOOK — NO. — SURVEYED — LAYOUT BY — TEMPLATE AREAS — AREAS CHECKED — BY — DATE

ORIGINAL SURVEY — SURVEYED — LAYOUT BY — AREAS — AREAS CHECKED — BY — DATE

PLT DATE = 10/25/2006
FILL NAME = c:\projects\k982882\old3\xs57nbs1se.dgn
PLOT SCALE = 10.0000 ' / IN.
USER NAME = lawvaboe