CONTRACT NO. 98950

F.A. RTE.	SECTION	COUNTY	TOTAL SHEETS	SHEET NO.
*	**	WILLIAMSON	917	558

STA. 1519+00.0000 TO STA. 1520+00.0000

FED. ROAD DIST. NO. | ILLINOIS | FED. AID PROJECT

* I-57, & OLD IL 13 (FAU 9629)
** (X1-6-2)VB-2,(X1-6)HBK-2

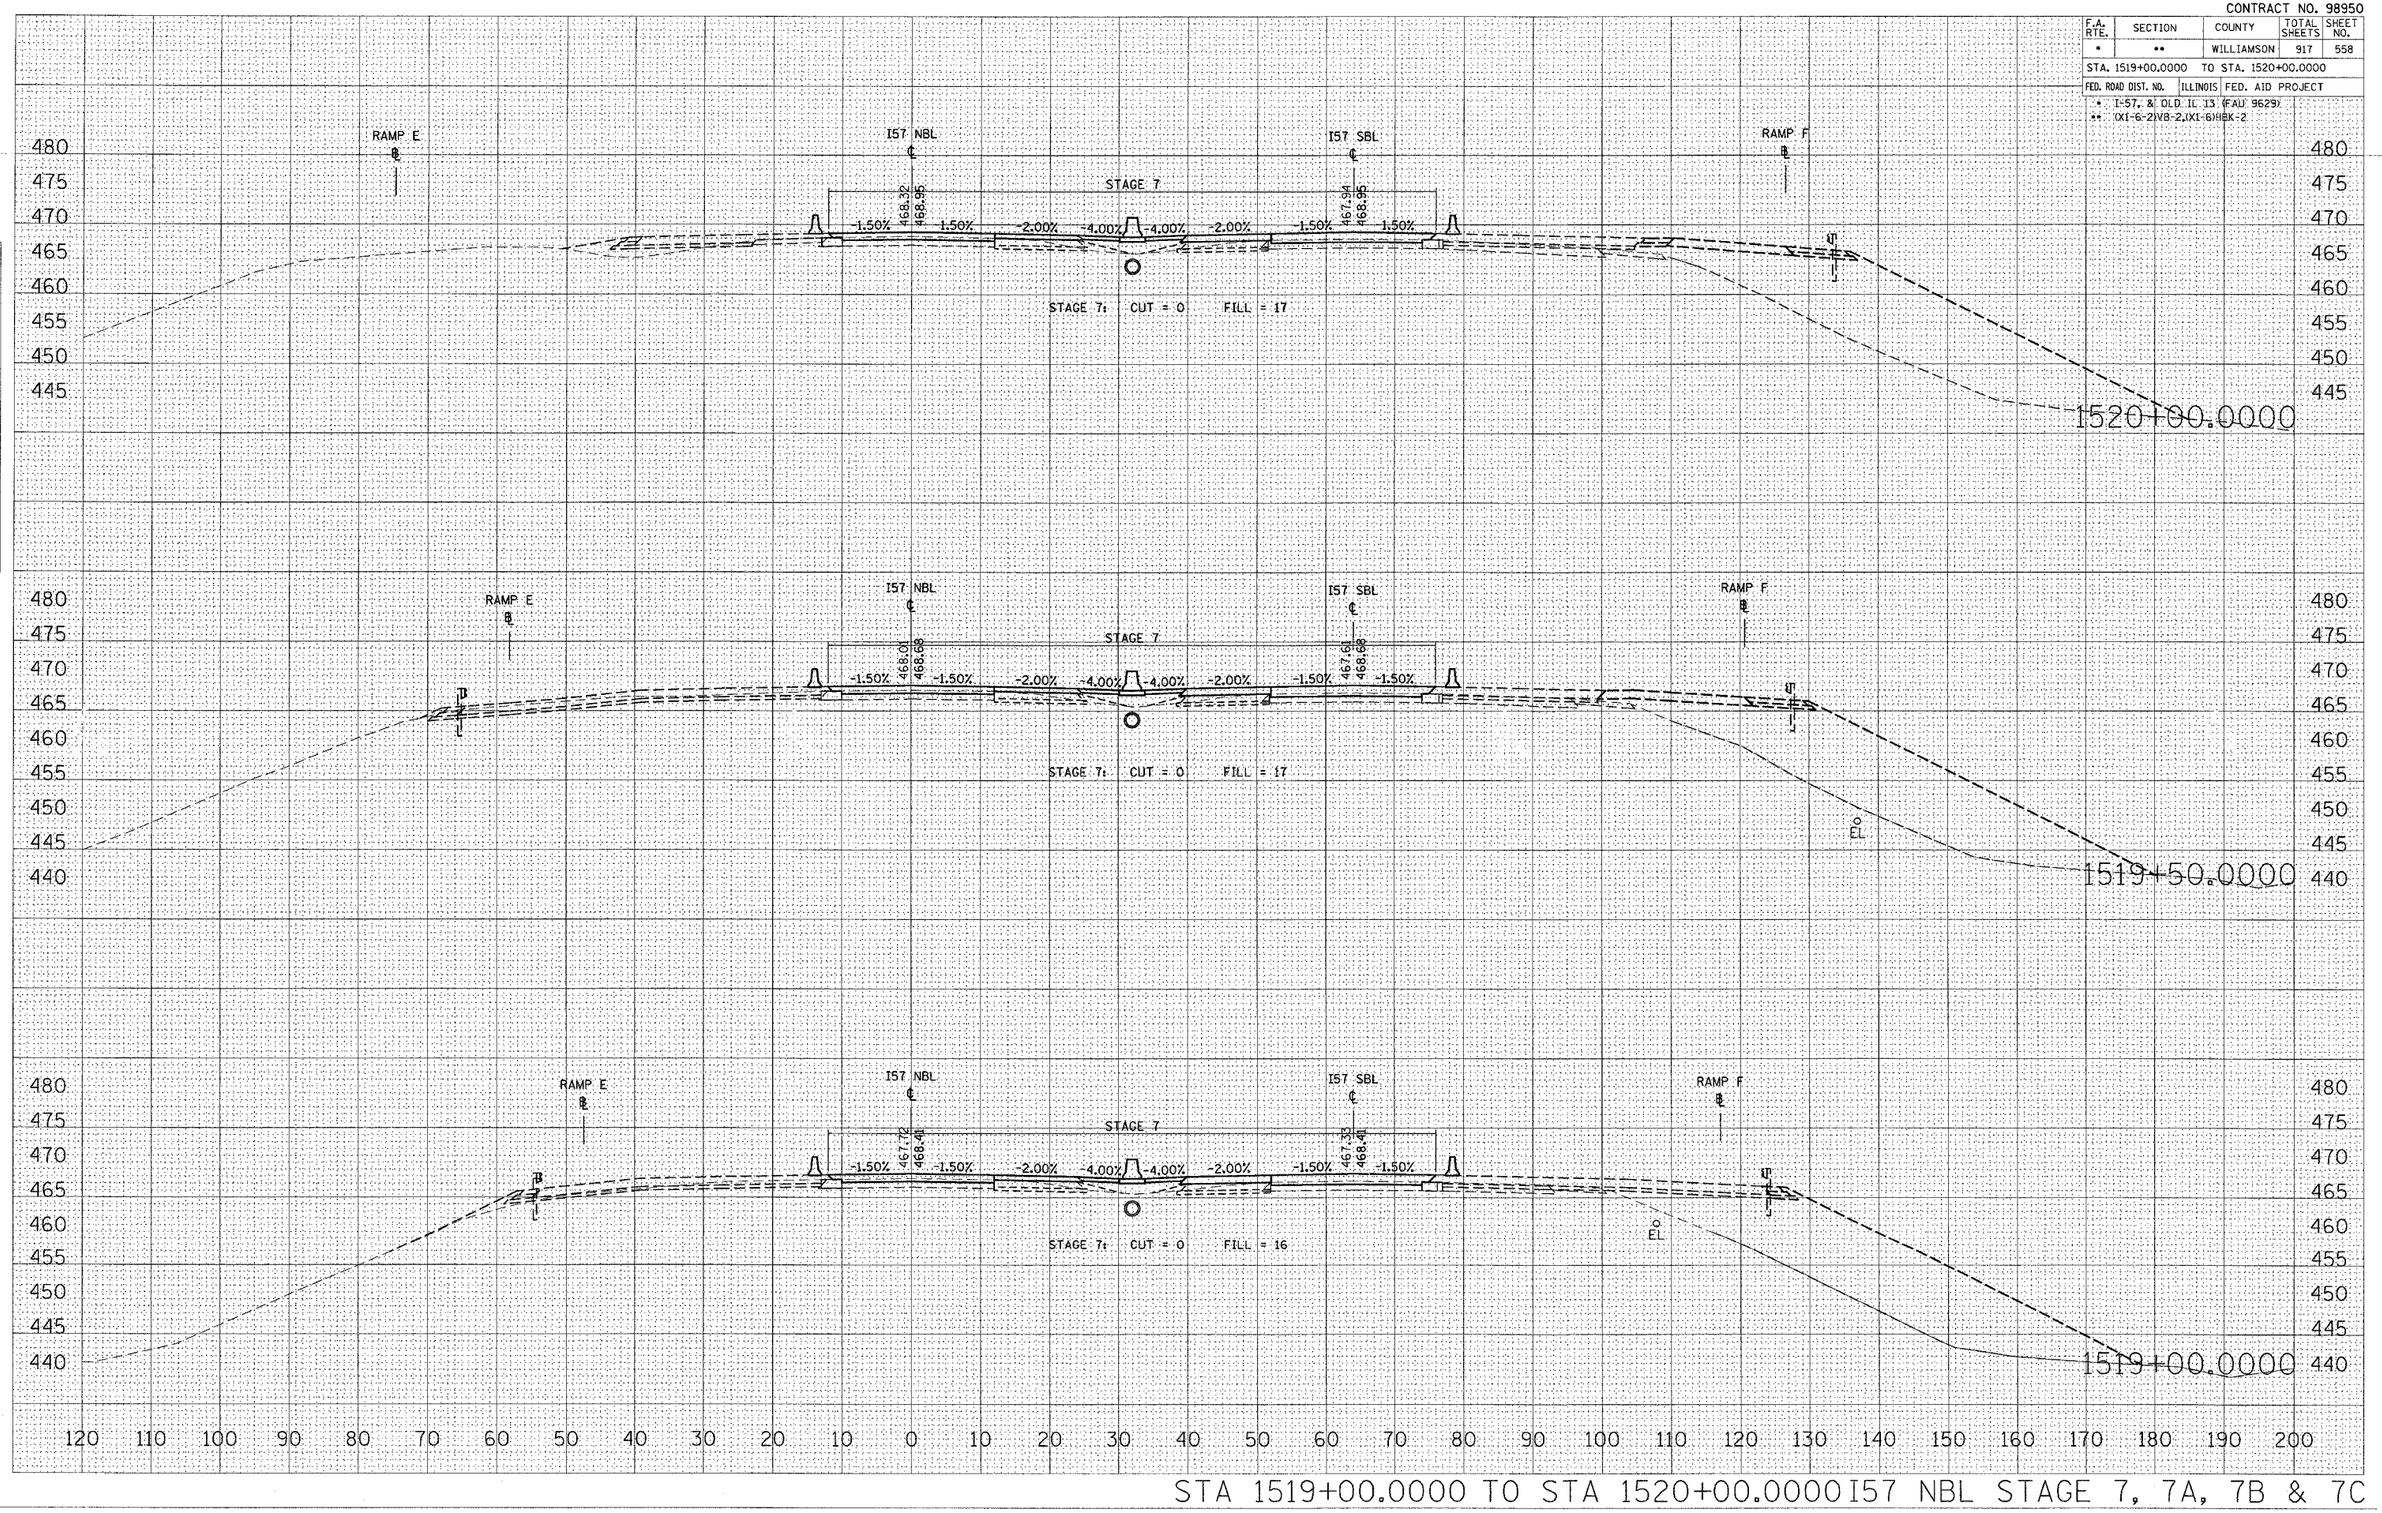

STA 1519+00.0000 TO STA 1520+00.0000 I57 NBL STAGE 7, 7A, 7B & 7C

FINAL SURVEY	SURVEYED	BY	DATE
	PLOTTED		
NOTE BOOK	MARKED		
	AREAS		
NO.	AREAS CHECKED		

PLOT DATE = 10/25/2006
FILL NAME = c:\projects\vp982802\old\3\xs57nbs1stage7.fil
PLOT SCALE = 10.0000 ' / IN.
USER NAME = lavenderbe