CONTRACT NO. 98950

F.A. RTE.	SECTION	COUNTY	TOTAL SHEETS	SHEET NO.
*	**	WILLIAMSON	917	631

STA. 1525+50.0000 TO STA. 1526+50.0000

FED. ROAD DIST. NO. | ILLINOIS | FED. AID PROJECT

* I-57, & OLD IL 13 (FAU 9629)

** (X)(I-6-2)VB-2,(X)(I-6)RBK-2

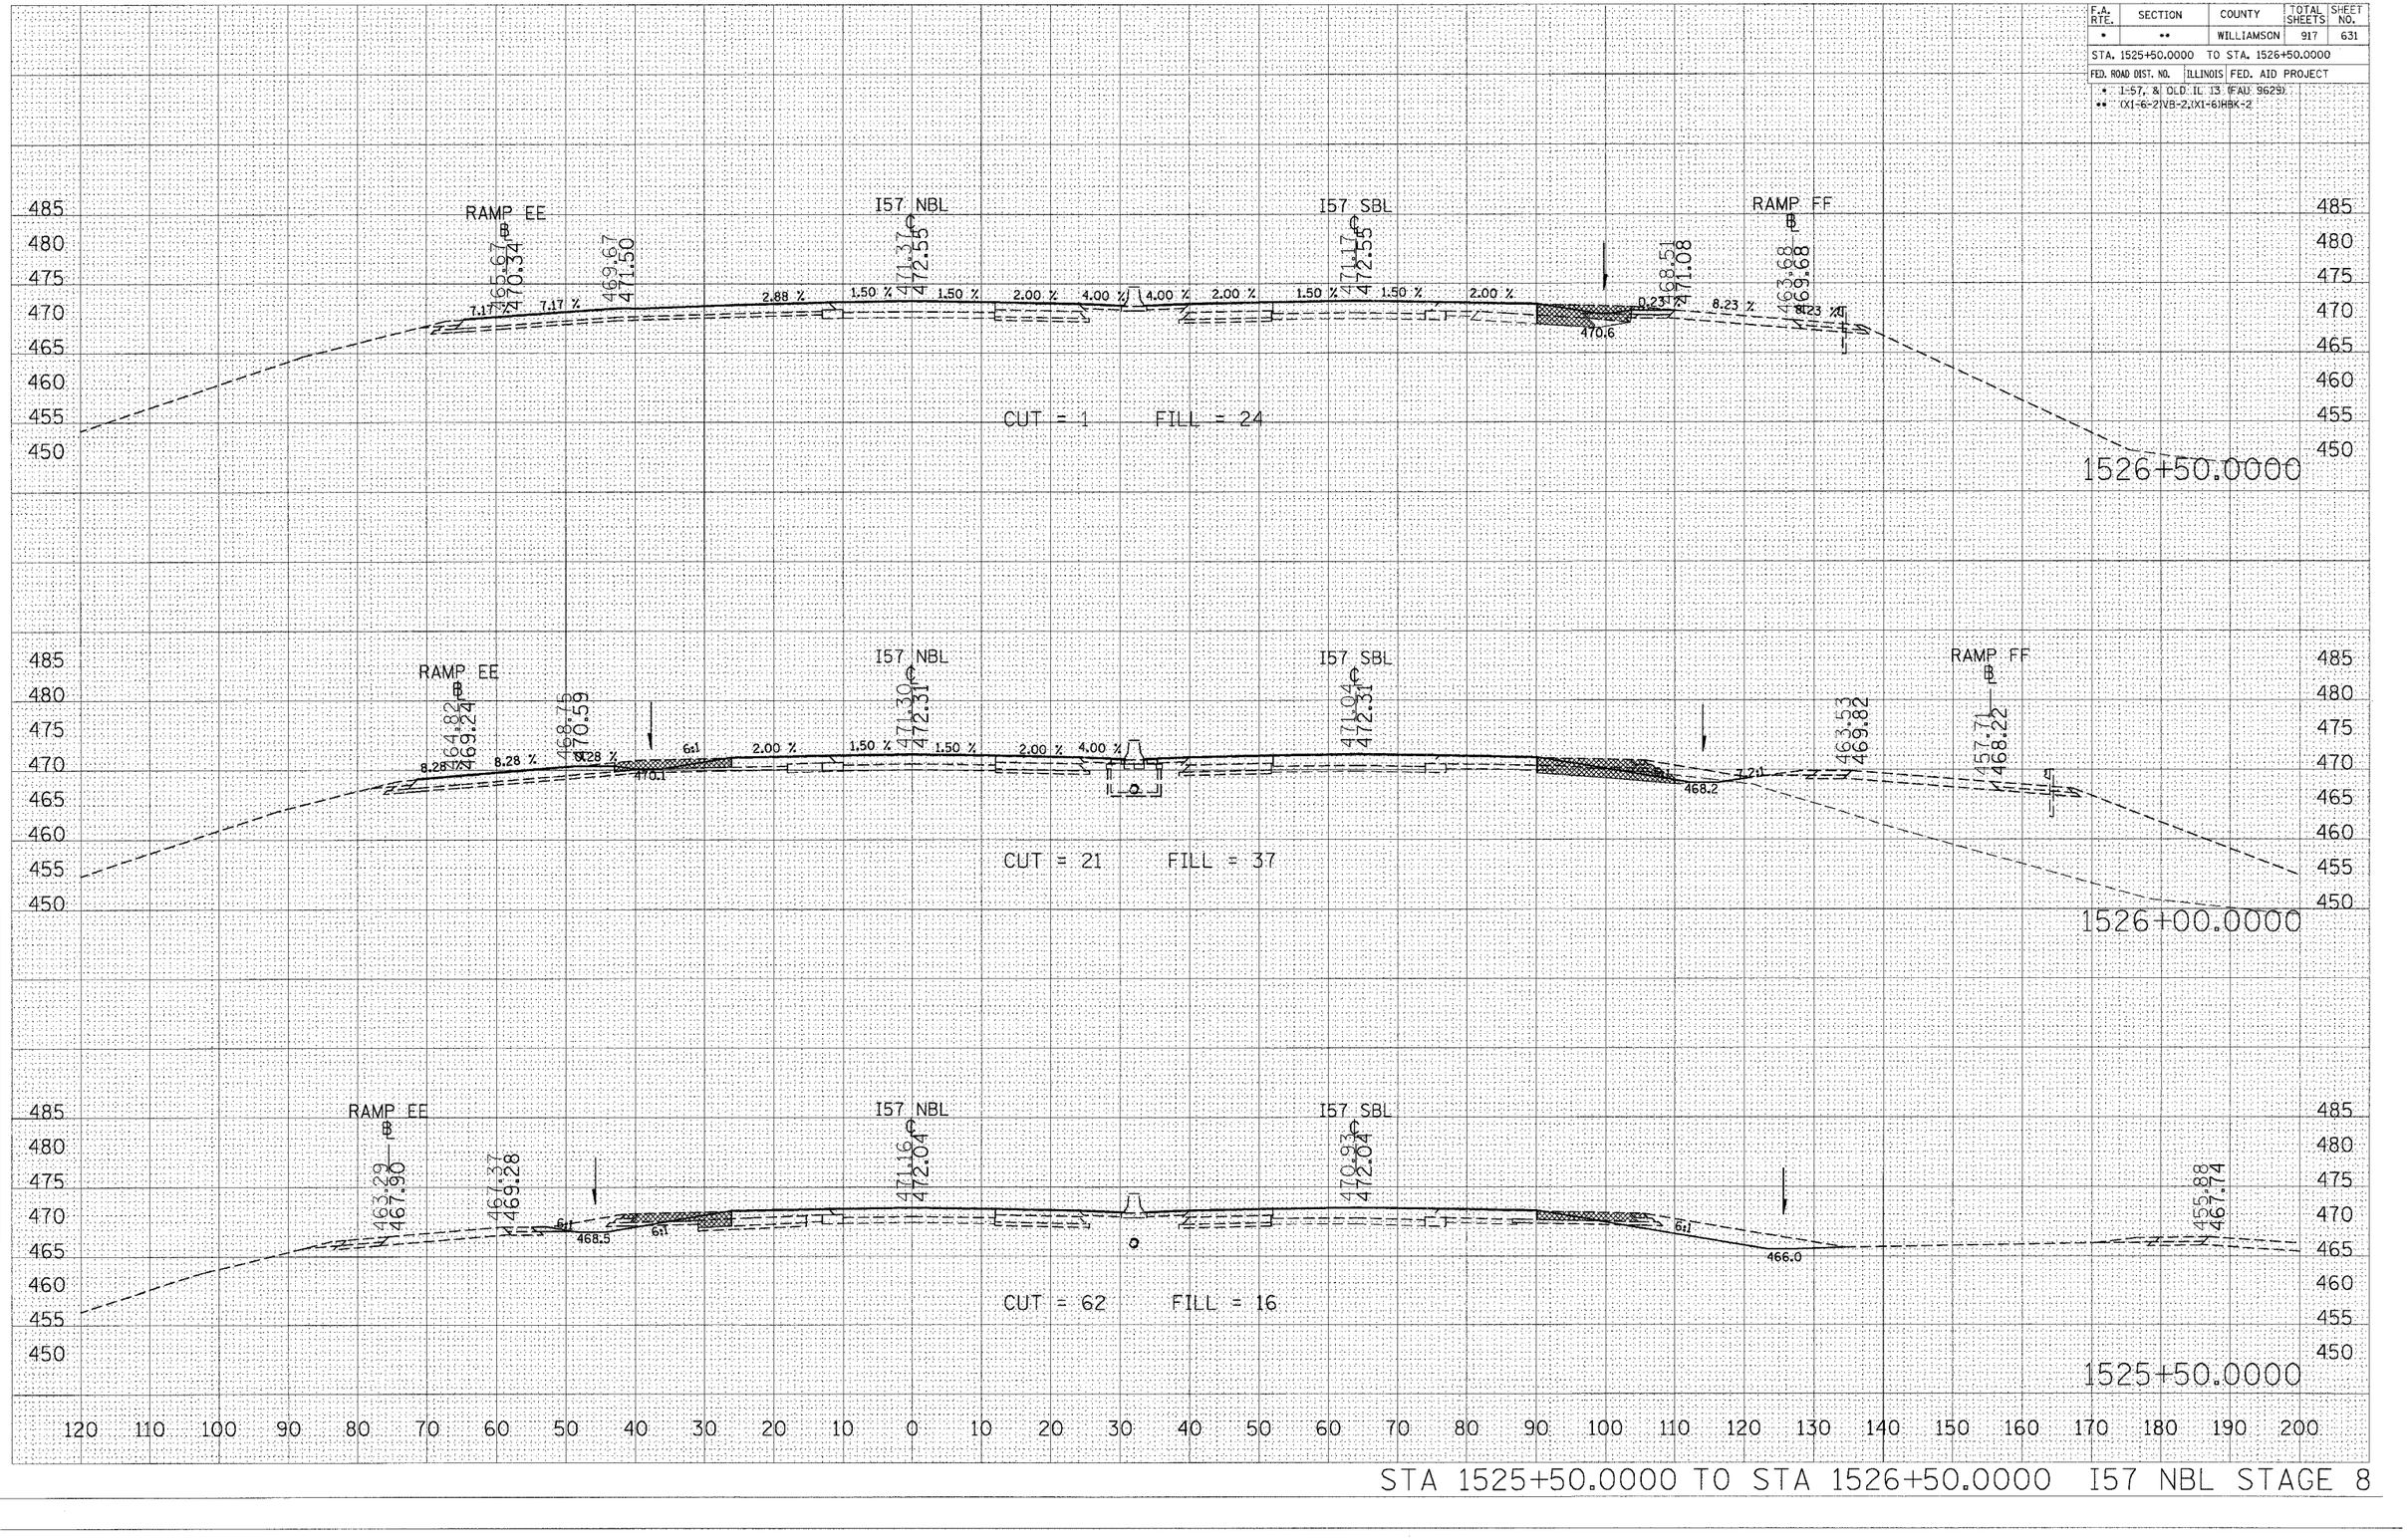

STA 1525+50.0000 TO STA 1526+50.0000 I57 NBL STAGE 8

PLOT DATE = 12/14/2006
FILE NAME = s:\projects\98950\x\dl3\xs07stage8.dgn
PLOT SCALE = 10.0000 '/ IN.
USER NAME = leftwichdl