CONTRACT NO. 98950

F.A. RTE.	SECTION	COUNTY	TOTAL SHEETS	SHEET NO.
*	**	WILLIAMSON	917	650
STA.		TO STA.		
FED. ROAD DIST. NO.		ILLINOIS	FED. AID PROJECT	

* I-57, & OLD IL 13 (FAU 9629)
** (X1-6-2)VB-2,(X1-6)HBK-2

STAGE 1 NOTES

1. CLOSE WB OLD IL. 13 TO ONE LANE.
2. PLACE DRUMS ALONG EB OLD IL. 13.
3. REMOVE EXISTING MEDIAN.
4. CONSTRUCT 8" TEMPORARY PAVEMENT.

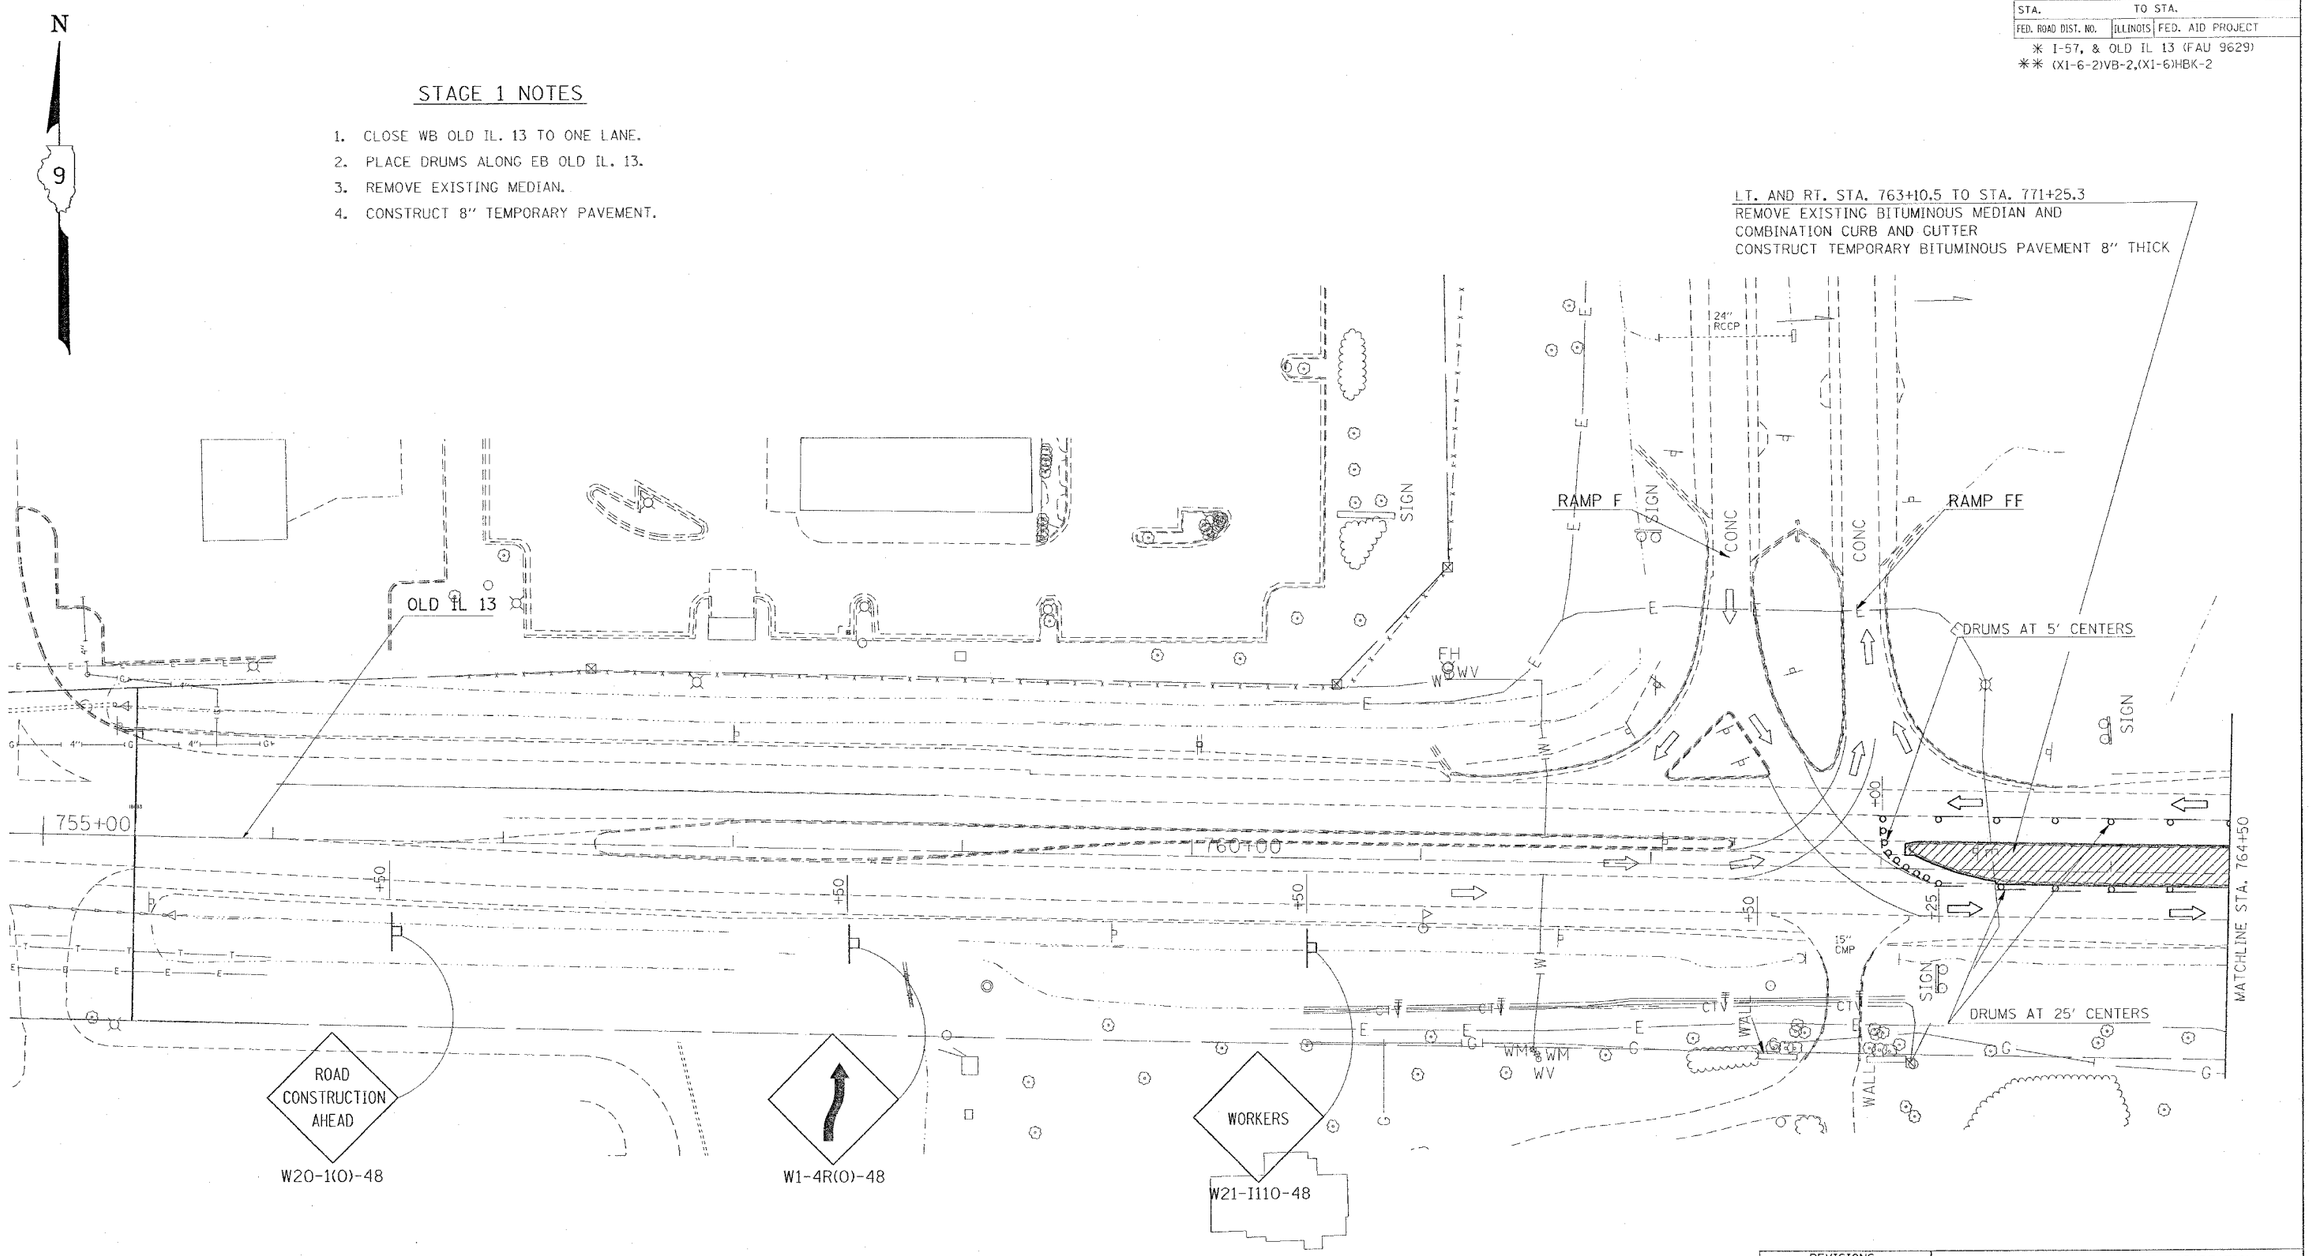

REVISIONS	
NAME	DATE

ILLINOIS DEPARTMENT OF TRANSPORTATION

OLD IL 13

STAGE 1

STA. 755+00 TO STA. 764+50

SHEET 1 OF 2

SCALE: VERT. HORIZ. APPROX. 30

DRAWN BY CNH

DATE

CHECKED BY LA

PLOT DATE = 10/12/2006
FILE NAME = c:\projects\d902802\old13\old13stage.dgn
PLOT SCALE = 30.0000 ' / IN.
USER NAME = headon