CONTRACT NO. 98950

F.A. RTE.	SECTION	COUNTY	TOTAL SHEETS	SHEET NO.
*	**	WILLIAMSON	917	706

STA. 776+25.0000 TO STA. 776+75.0000

FED. ROAD DIST. NO. | ILLINOIS | FED. AID PROJECT

* I-57, & OLD IL 13 (FAU 9629).
** (X1-6-2)VB-2,(X1-6)HBK-2

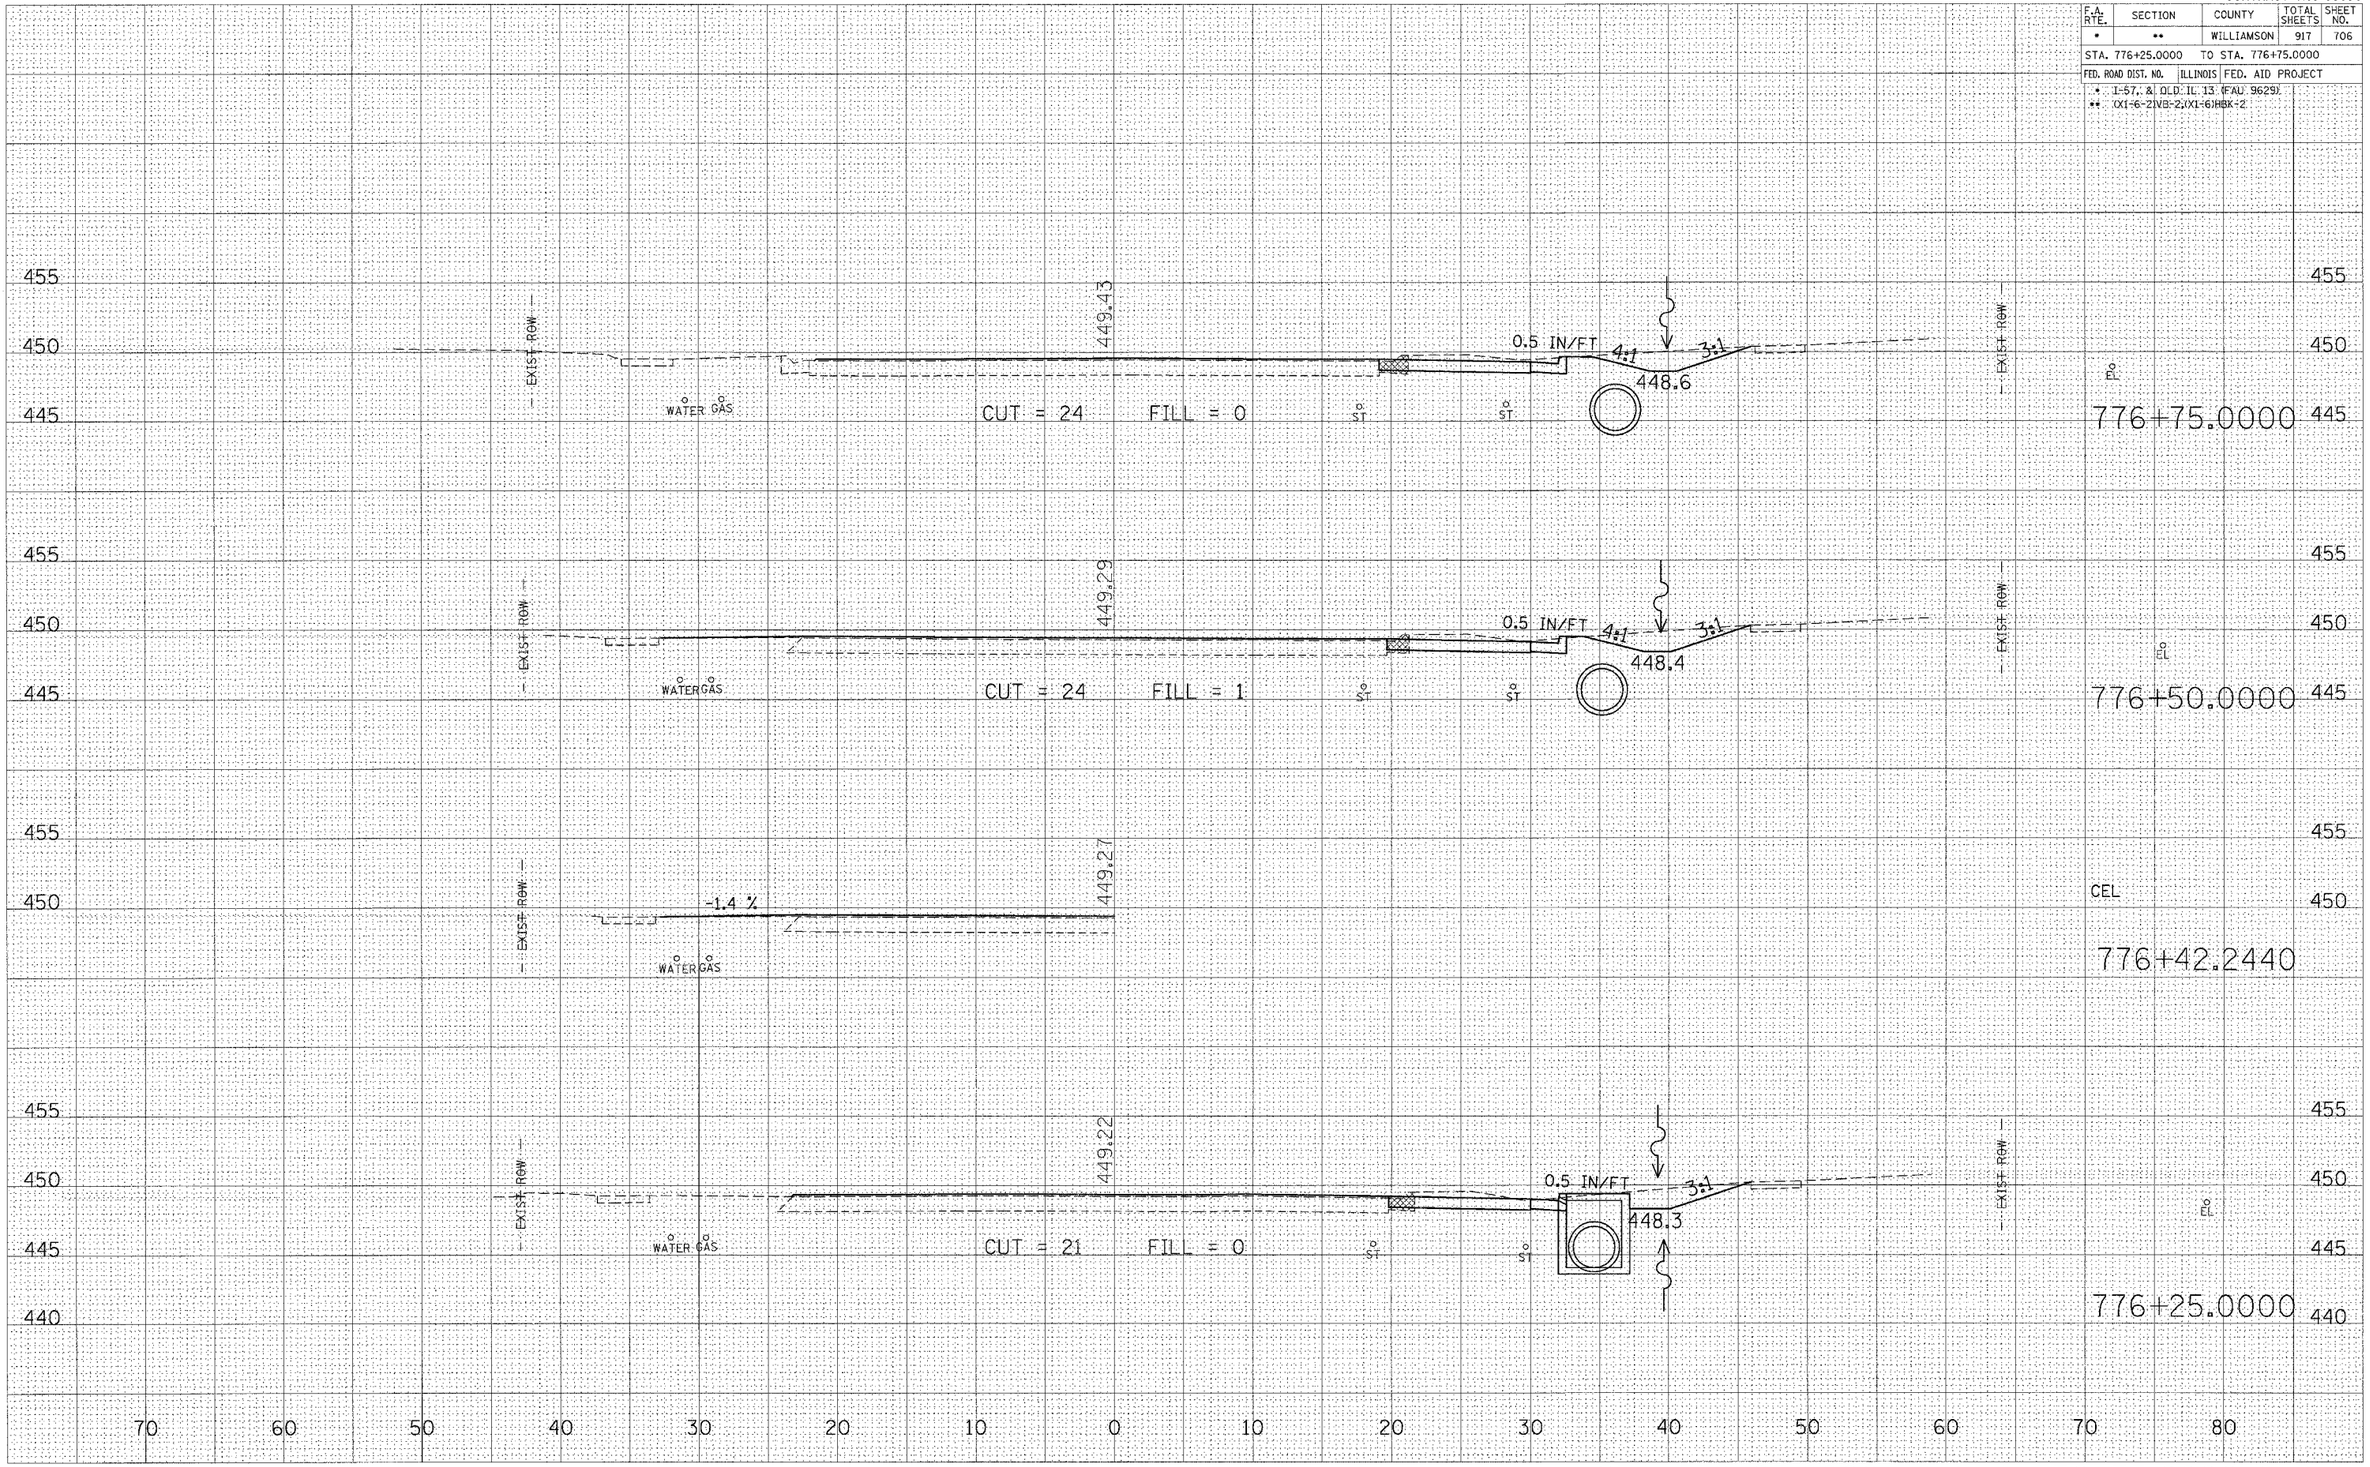

STA 776+25.0000 TO STA 776+75.0000 OLD 13

FINAL SURVEY — NOTE BOOK — NO. — SURVEYED — PLOTTED — TEMPLATE — AREAS — AREAS CHECKED — BY — DATE

ORIGINAL SURVEY — NOTE BOOK — NO. — SURVEYED — PLOTTED — TEMPLATE — AREAS — AREAS CHECKED — BY — DATE

PLOT DATE = 10/25/2006
FILE NAME = c:\projects\d902902\old13\xsold13sht.dgn
PLOT SCALE = 5.0000 ' / IN.
USER NAME = lavenderbo