CONTRACT NO. 98950

F.A. RTE.	SECTION	COUNTY	TOTAL SHEETS	SHEET NO.
*	* *	WILLIAMSON	917	799
STA.		TO STA.		
FED. ROAD DIST. NO.	ILLINOIS	FED. AID PROJECT		

* I-57, & OLD IL 13 (FAU 9629)
** (X1-6-2)VB-2,(X1-6)NBK-2

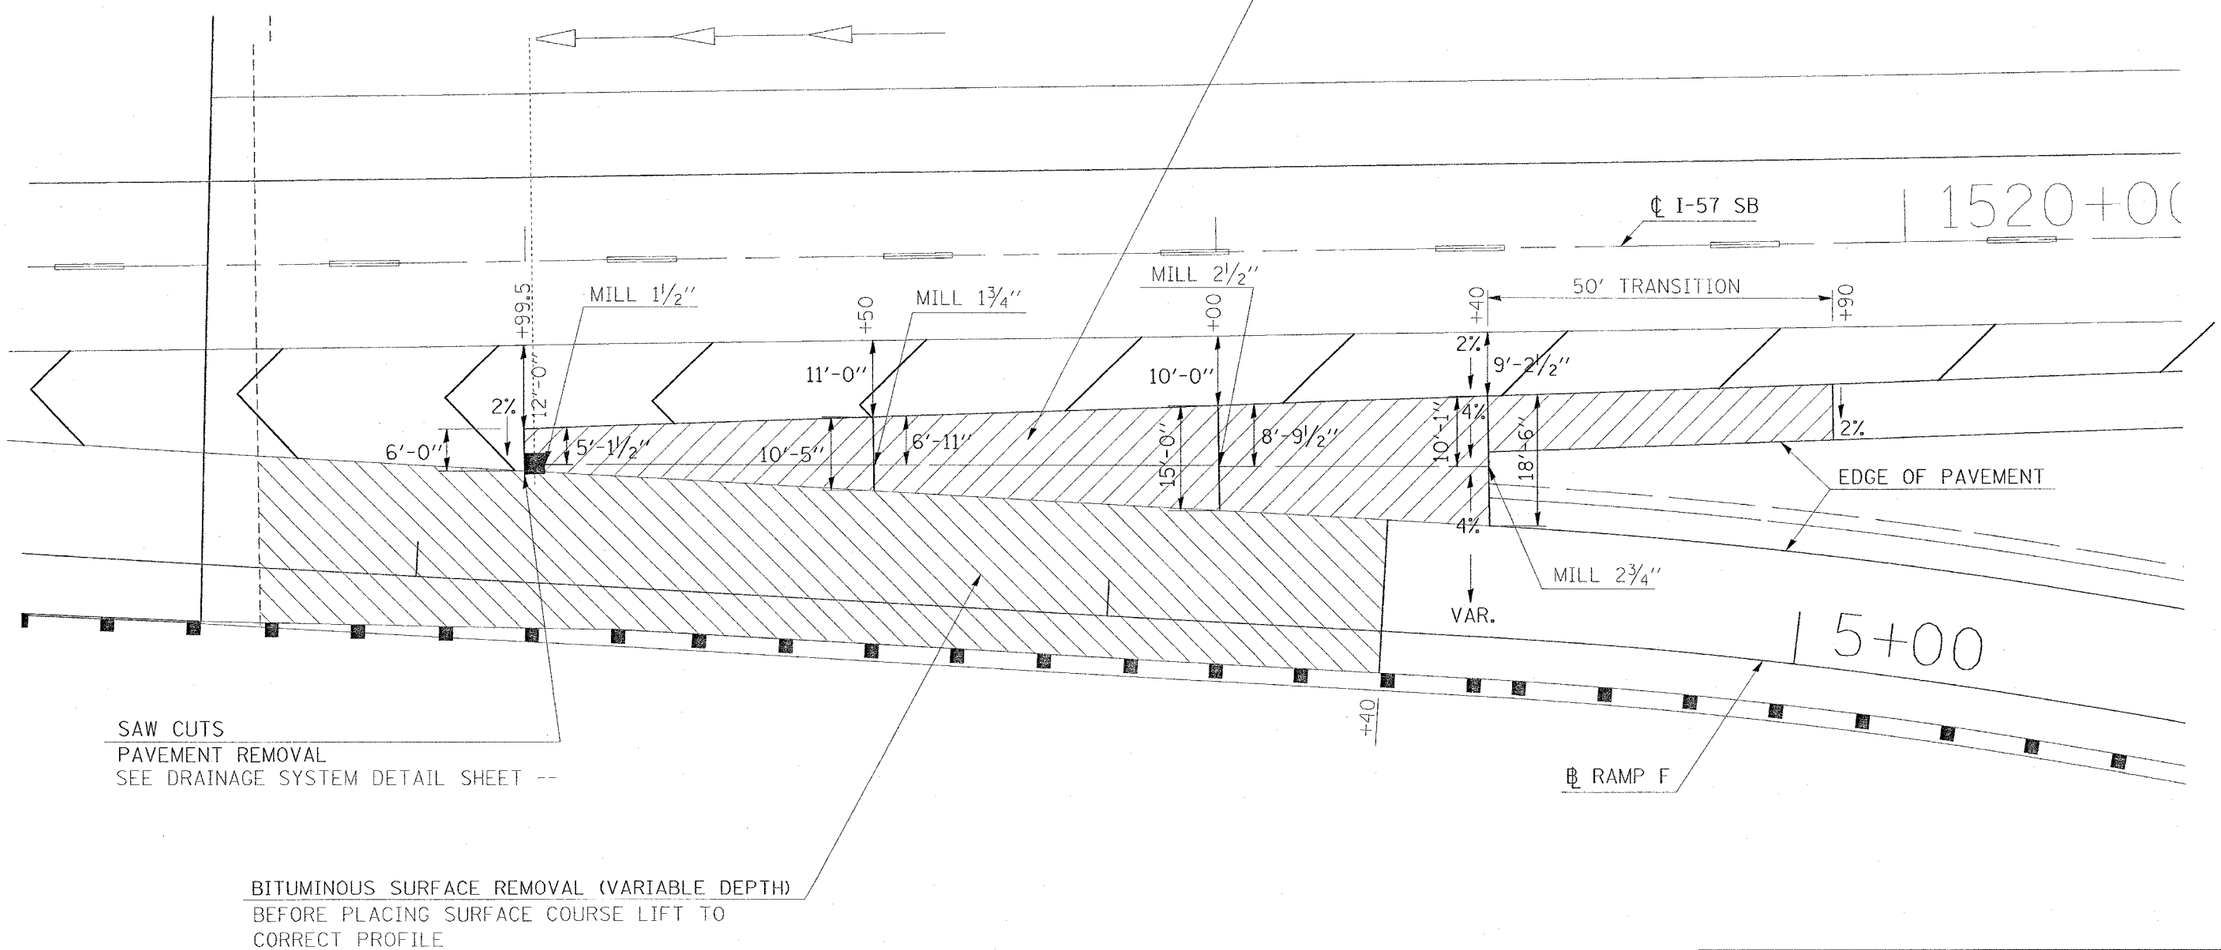

REVISIONS	
NAME	DATE

ILLINOIS DEPARTMENT OF TRANSPORTATION

MILLING DETAIL RAMP F

SCALE: VERT. 10 HORIZ.

DATE

DRAWN BY CNH

CHECKED BY

R DATE : 10/14/2006
FILE NAME : c:\pro_mcs\sdf82802\old13\old13s2.dgn
PLOT SCALE : 10.0000 ' / IN.
USER NAME : hendsch