CONTRACT NO. 98960

| F.A.P. RTE. | SECTION | COUNTY | TOTAL SHEETS | SHEET NO. |
|---|---|---|---|---|
| 857 | 101BR-6 | WHITE | 100 | 63 |
| STA. 108+50.00 | TO STA. 109+00.00 | | | |
| FED. ROAD DIST. NO. | ILLINOIS | FED. AID PROJECT | | |

| FINAL SURVEY | SURVEYED | BY | DATE |
|---|---|---|---|
| NOTE BOOK | PLOTTED | | |
| NO. | TEMPLATE | | |
| | AREAS | | |
| | AREAS CHECKED | | |

| ORIGINAL SURVEY | SURVEYED | BY | DATE |
|---|---|---|---|
| NOTE BOOK | PLOTTED | | |
| NO. | TEMPLATE | | |
| | AREAS | | |
| | AREAS CHECKED | | |

PLOT DATE = #DATE#
FILE NAME = #FILEL#
PLOT SCALE = #SCALE#
USER NAME = #USER#

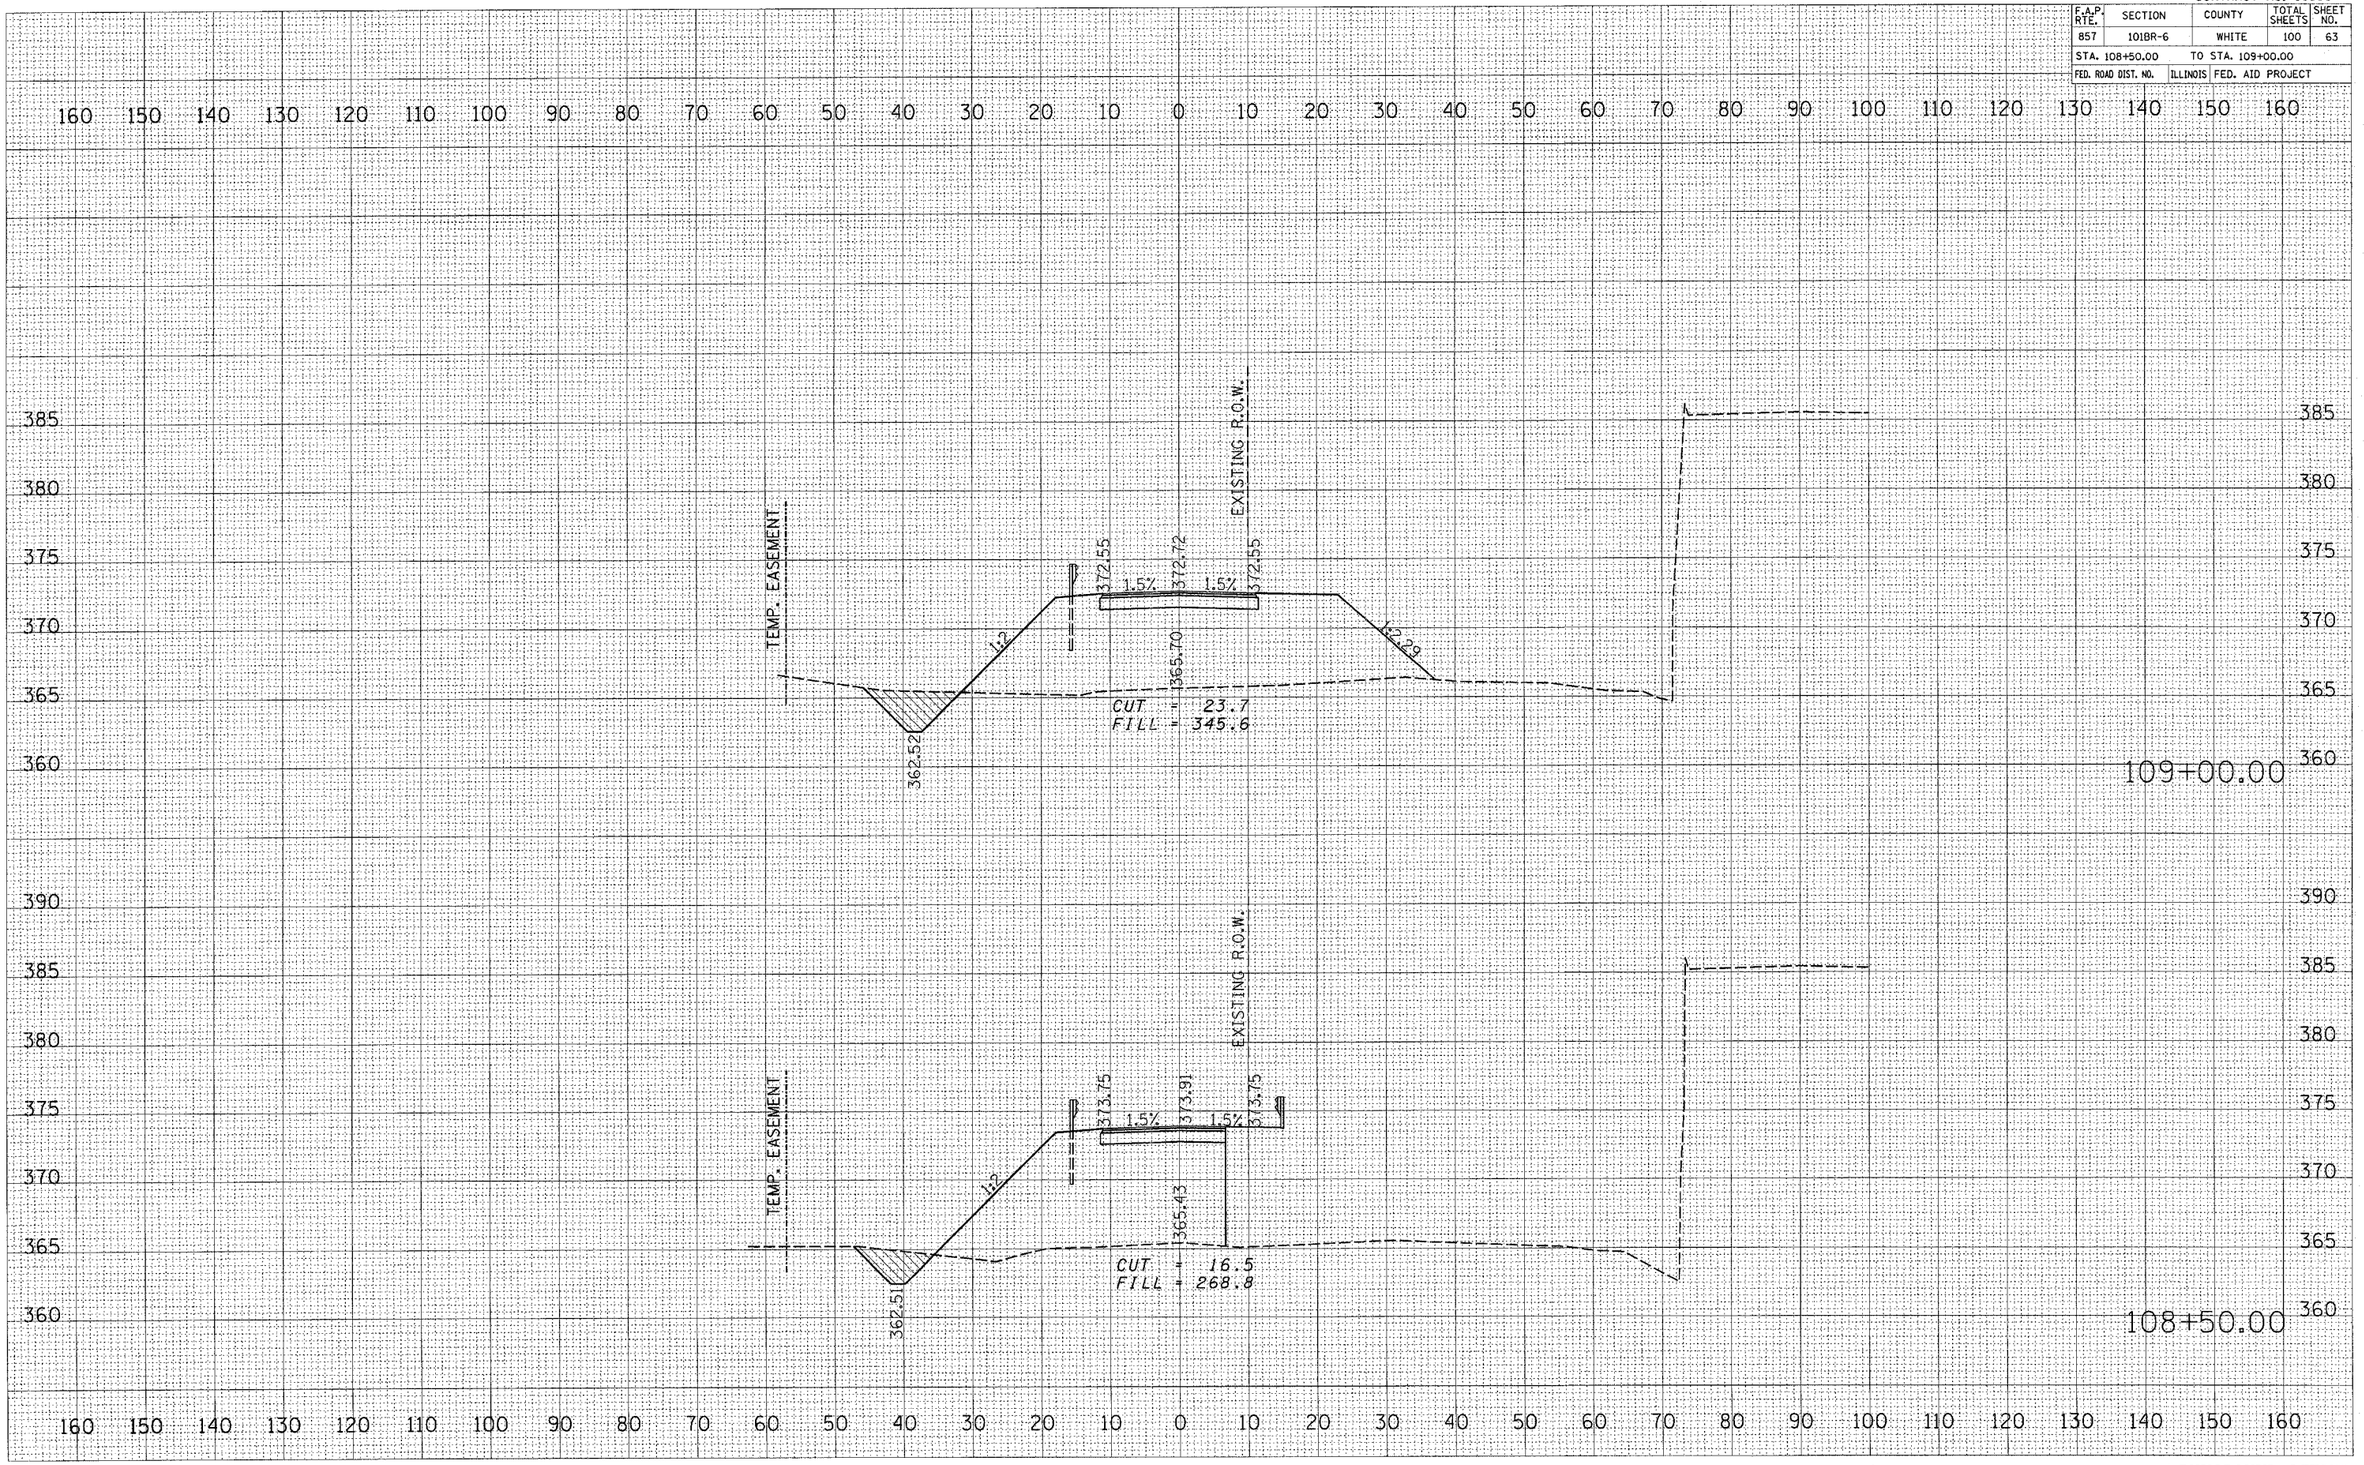


RUNAROUND DETOUR