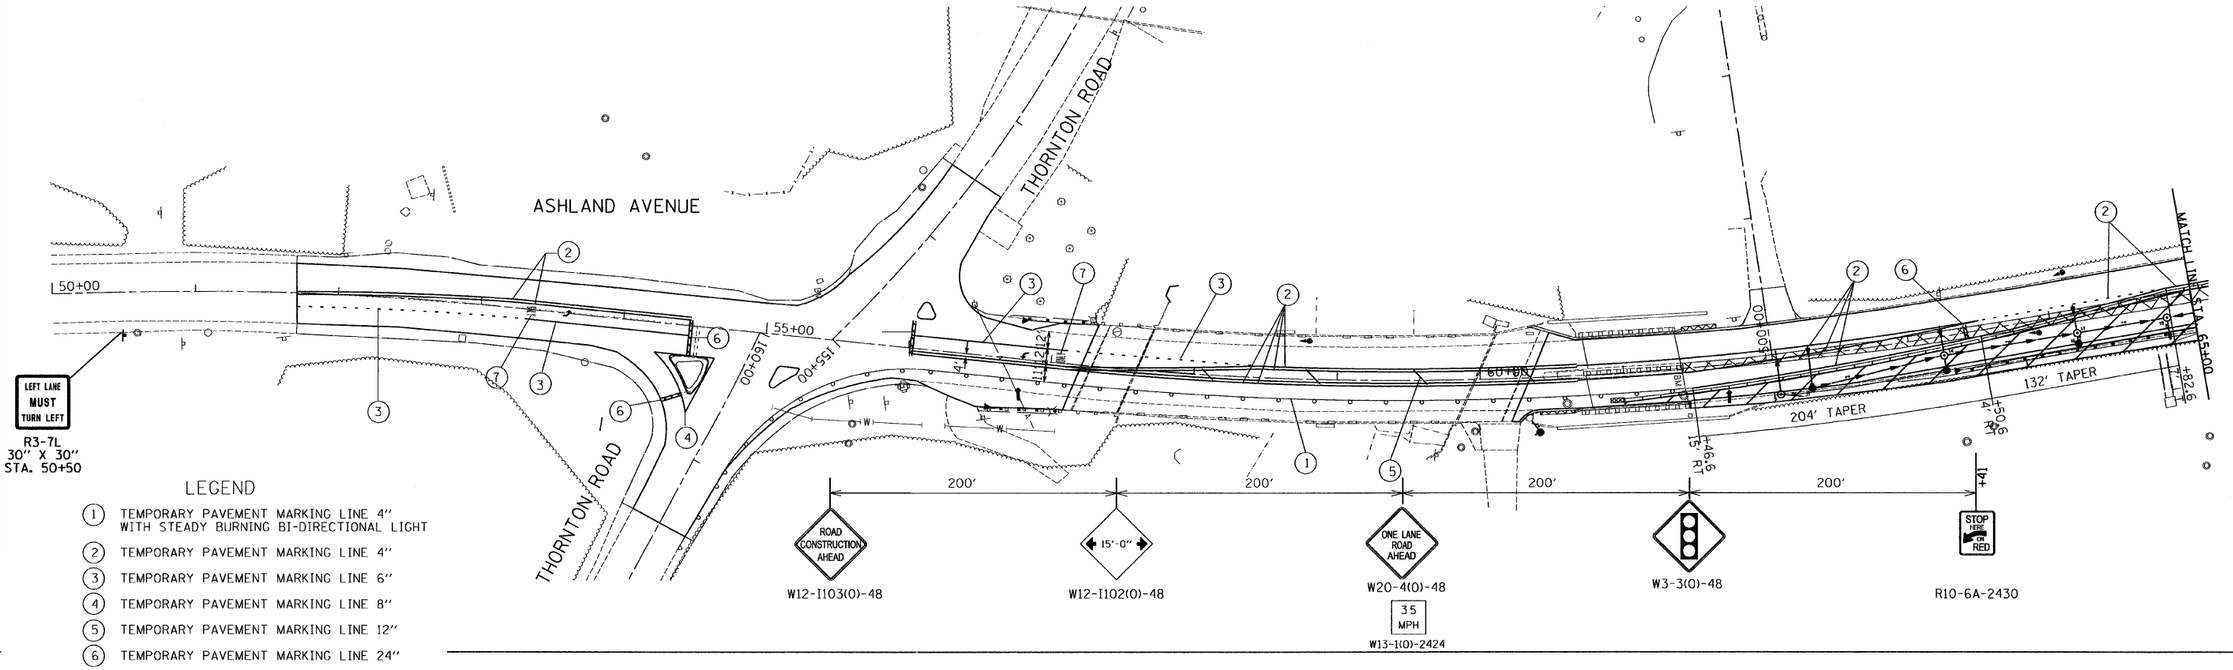

FILE NAME = #FILEL#	USER NAME = .USER.	DESIGNED - EF	REVISED -
		DRAWN - EF	REVISED -
	PLOT SCALE = 50.0000 ' / IN.	CHECKED - RS	REVISED -
	PLOT DATE = 12/28/2011	DATE - 12-28-2011	REVISED -

STATE OF ILLINOIS
DEPARTMENT OF TRANSPORTATION

ASHLAND AVE. (THORNTON RD. – BROADWAY ST.)
MAINTENACE OF TRAFFIC – STAGE 1

SCALE: 1"=50' | SHEET NO. 1 OF 2 SHEETS | STA. 50+00 TO STA. 80+00

F.A.U. RTE.	SECTION	COUNTY	TOTAL SHEETS	SHEET NO.
2857	2011-054-I	COOK	81	33
		CONTRACT NO. 60P24		
		ILLINOIS FED. AID PROJECT		