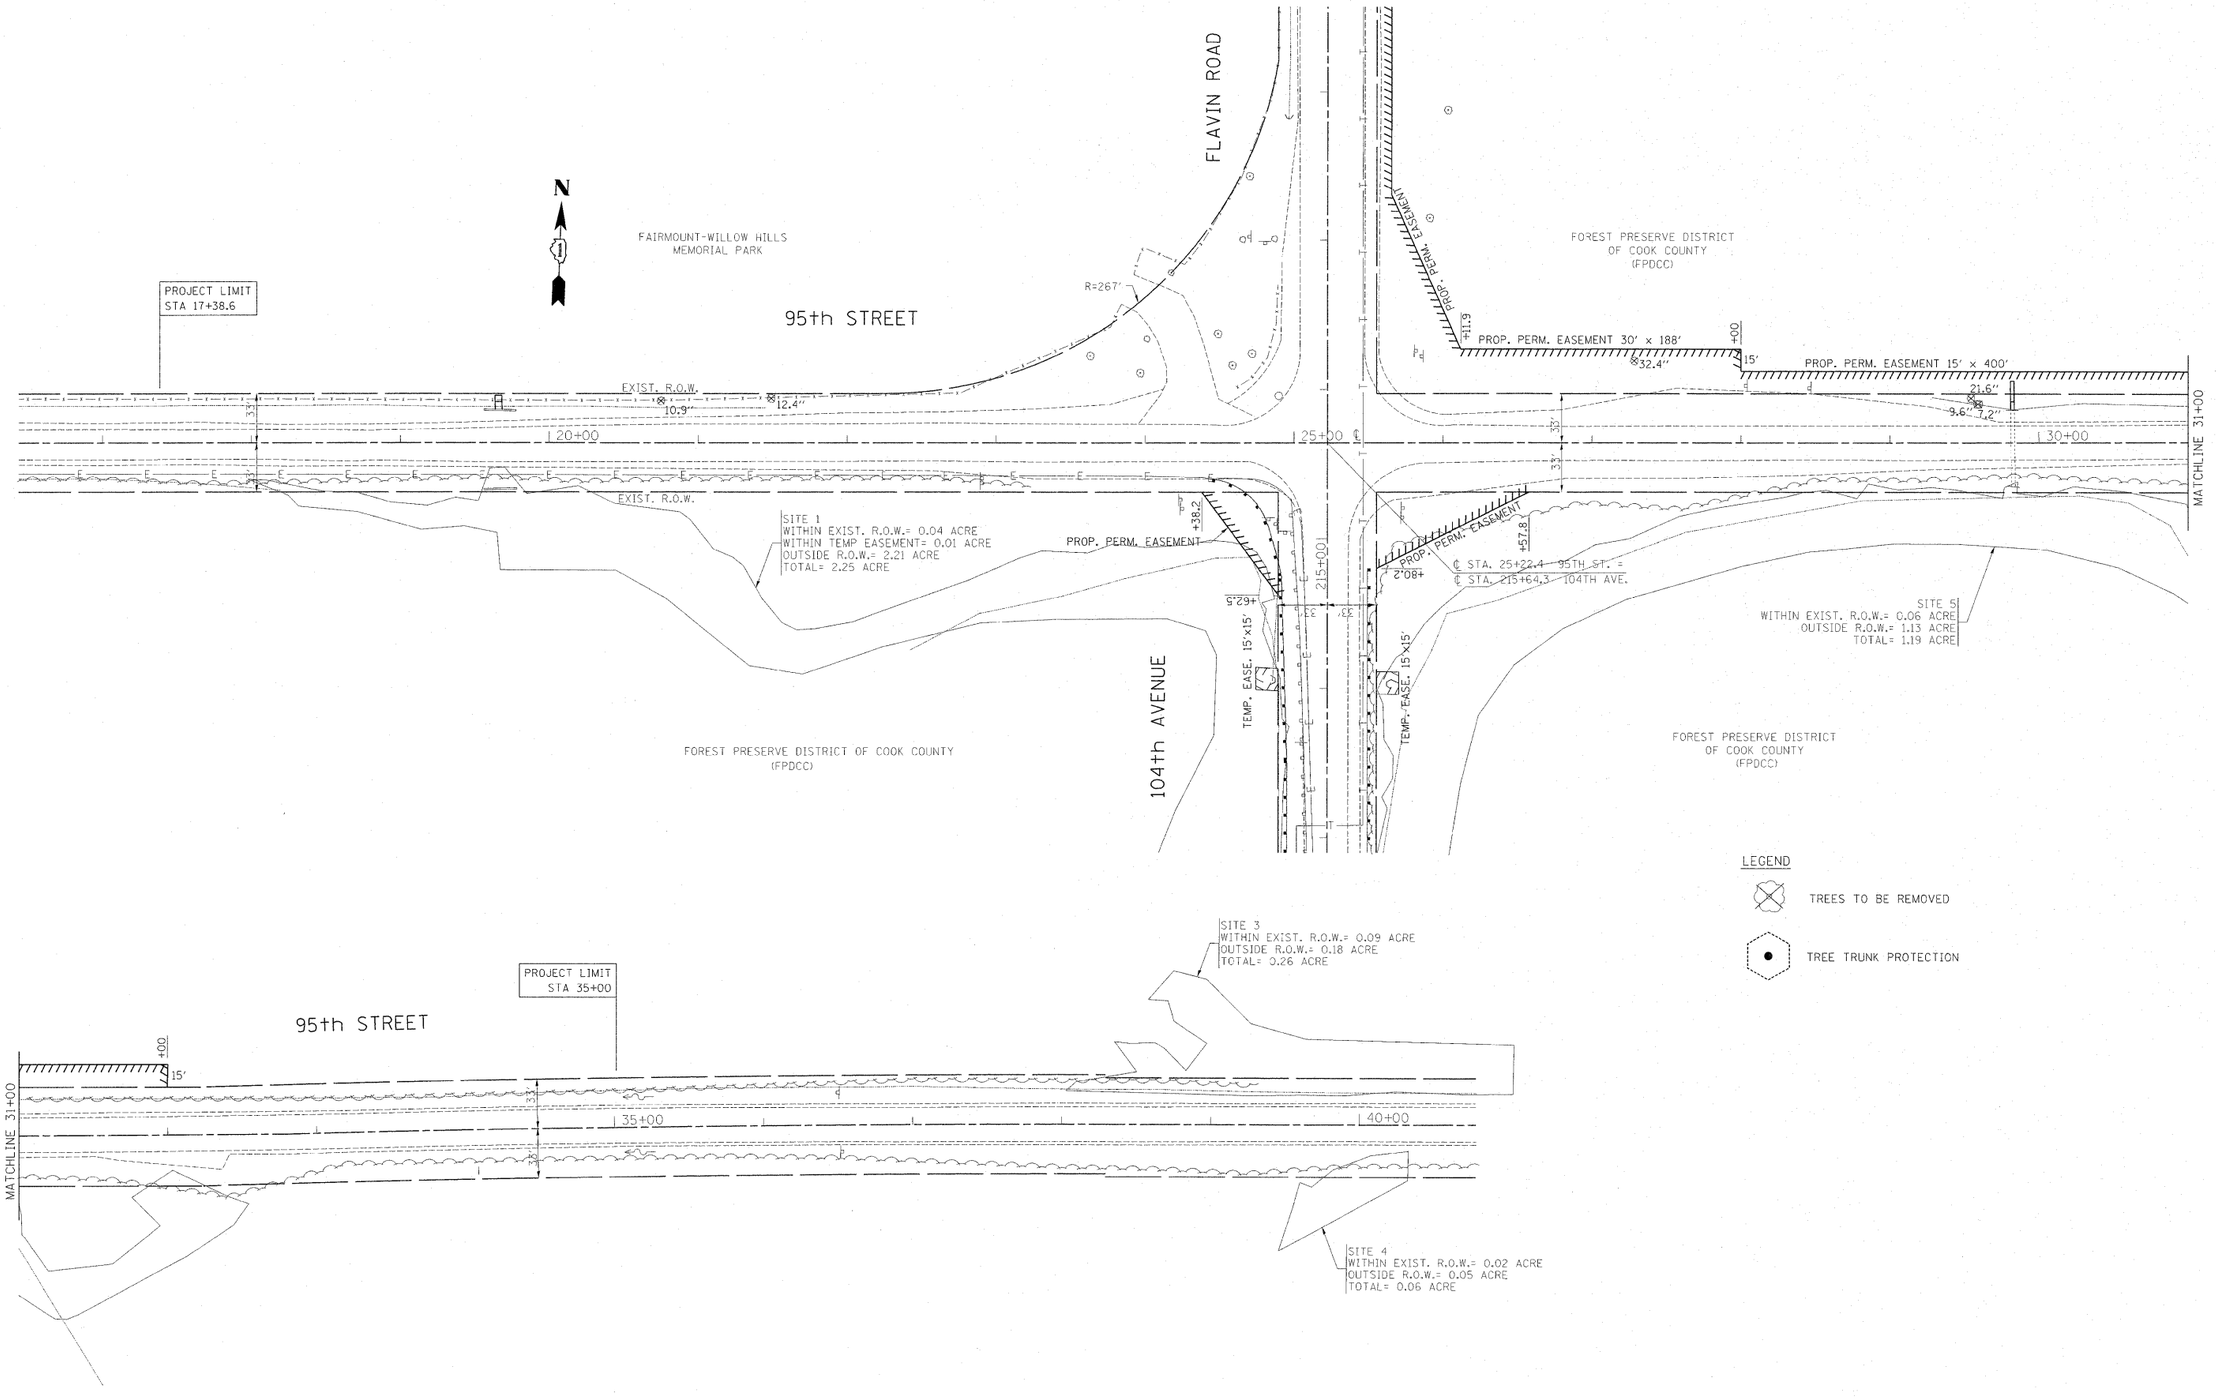

FILE NAME = c:\pw_work\pwidot\steedpa\d8159915\P144499-Design.dgn	USER NAME = steedpa	DESIGNED -	REVISED -
		DRAWN -	REVISED -
	PLOT SCALE = 50.0000 ' / in.	CHECKED -	REVISED -
	PLOT DATE = 2/3/2012	DATE -	REVISED -

STATE OF ILLINOIS
DEPARTMENT OF TRANSPORTATION

TREE REMOVAL PLAN
95th STREET @ 104th AVENUE/ FLAVIN ROAD

SCALE: | SHEET NO. OF SHEETS | STA. TO STA.

F.A.U. RTE.	SECTION	COUNTY	TOTAL SHEETS	SHEET NO.
1566	29 R-N-1	COOK	120	44
		CONTRACT NO. 62377		
	ILLINOIS FED. AID PROJECT			

P144499-Design.dgn 2/3/2012 2:26:26 PM User=steedpa