PLAN
SURVEYED
PLOTTED
ALIGNMENT CHECKED
GRADES CHECKED
R.O.W. MONUMENTED
CADD FILE NAME
NOTE BOOK
NO.
BY
DATE

FLAVIN ROAD

PROJECT LIMIT
STA. 224+00

N

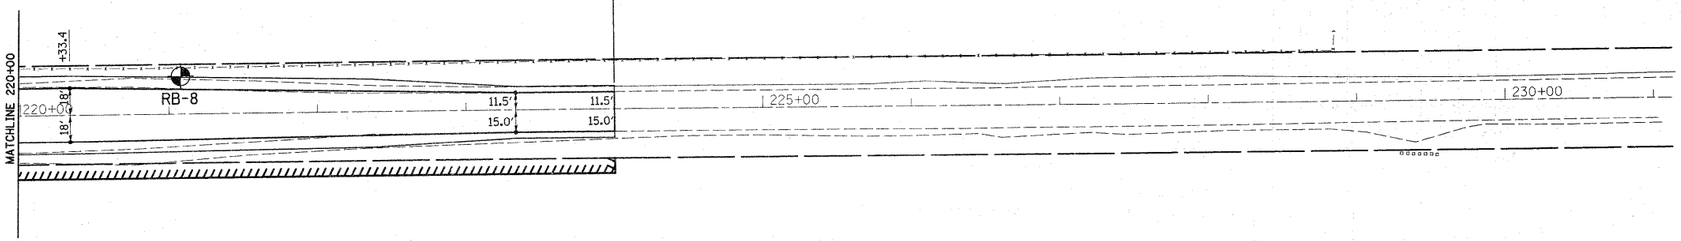

PROFILE
SURVEYED
PLOTTED
ALIGNMENT CHECKED
GRADES CHECKED
R.O.W. MONUMENTED
STRUCTURE NOTATIONS CHKD
NOTE BOOK
NO.
BY
DATE

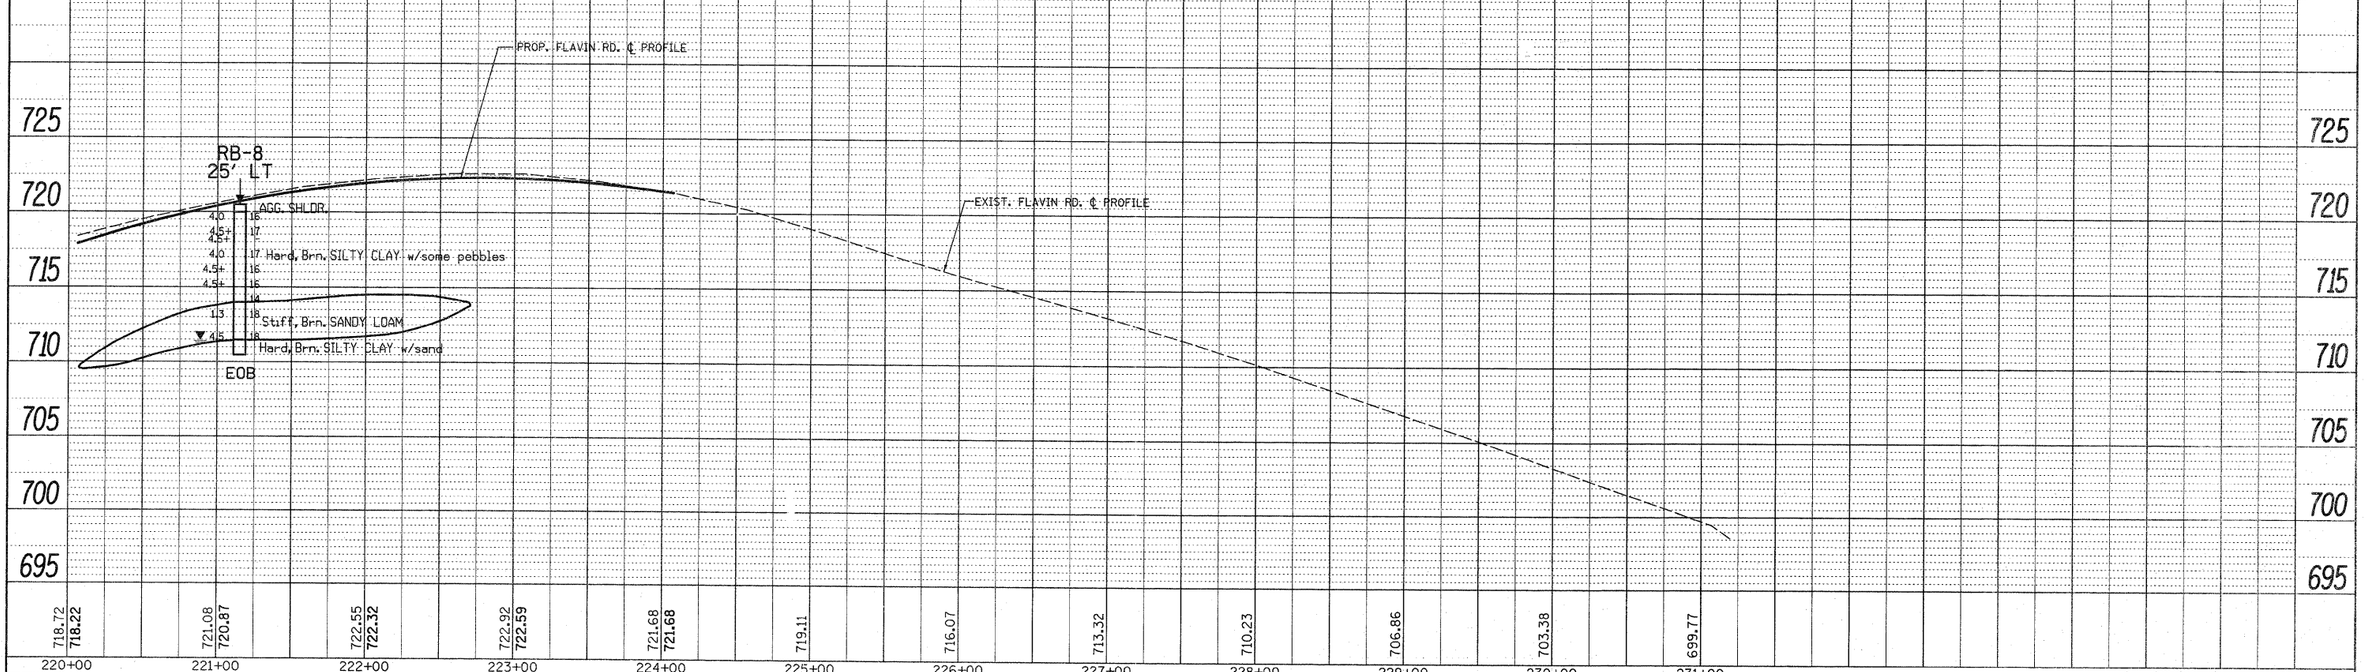

FILE NAME = C:\pw_work\PWIDOT\LISZEKRF\d0159937\P144499-sht-soil.dgn	USER NAME = liszekrf	DESIGNED -	REVISED -
		DRAWN -	REVISED -
	PLOT SCALE = 50.000 ' / IN.	CHECKED -	REVISED -
	PLOT DATE = 6/7/2010	DATE -	REVISED -

STATE OF ILLINOIS
DEPARTMENT OF TRANSPORTATION

104th AVENUE / FLAVIN ROAD
@ 95th STREET
SOIL PLAN AND PROFILE

SCALE: | SHEET NO. OF SHEETS | STA. | TO STA.

F.A.U. RTE.	SECTION	COUNTY	TOTAL SHEETS	SHEET NO.
1566	29R-N-1	COOK	120	71

CONTRACT NO. 62377
ILLINOIS | FED. AID PROJECT