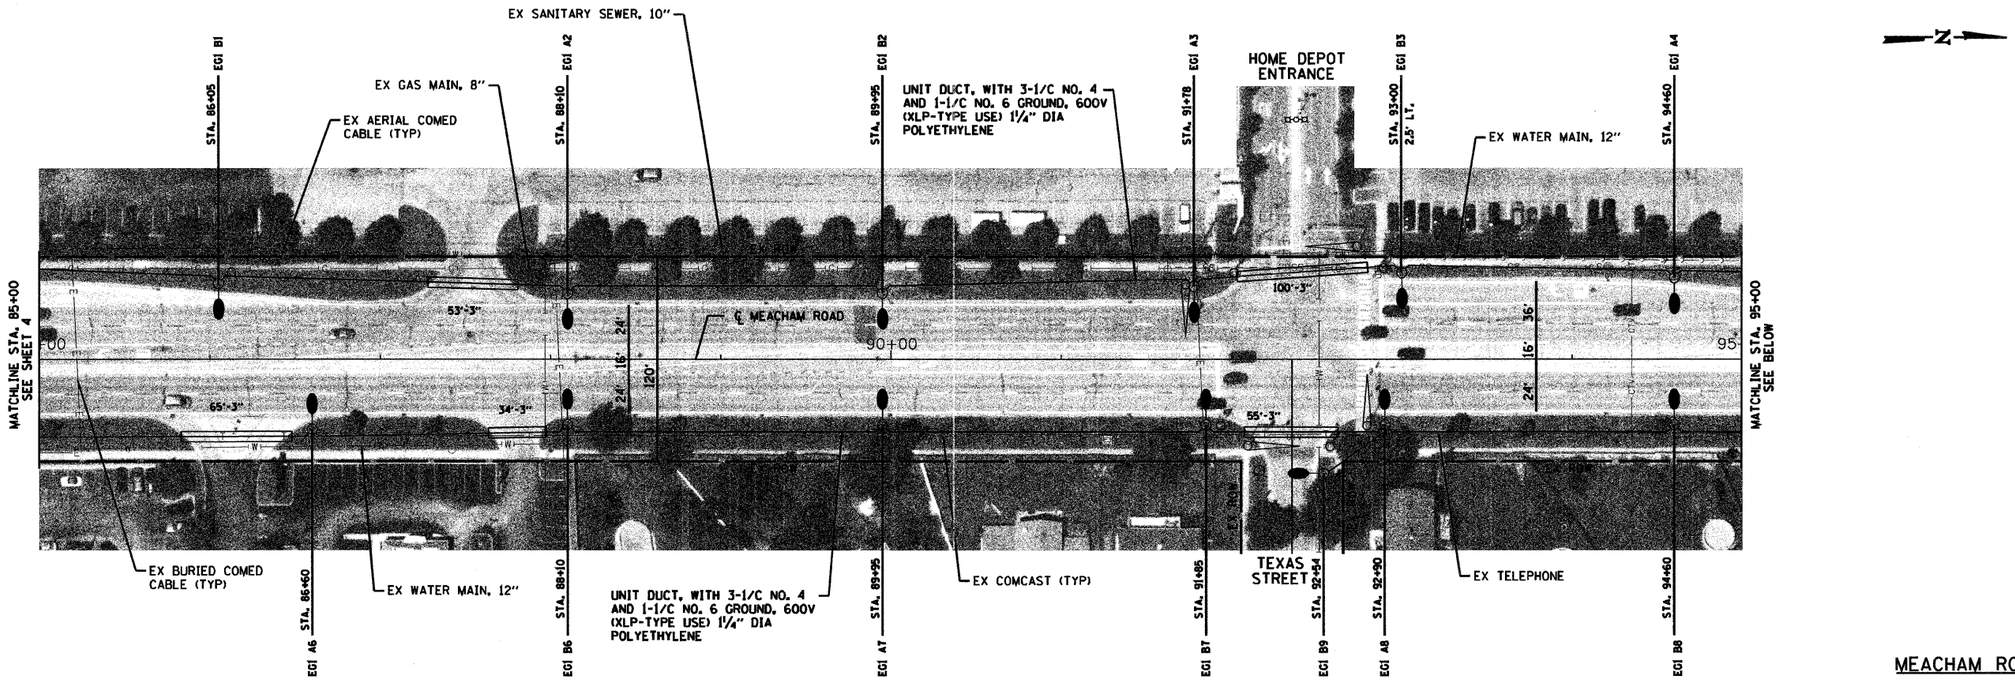

MEACHAM ROAD

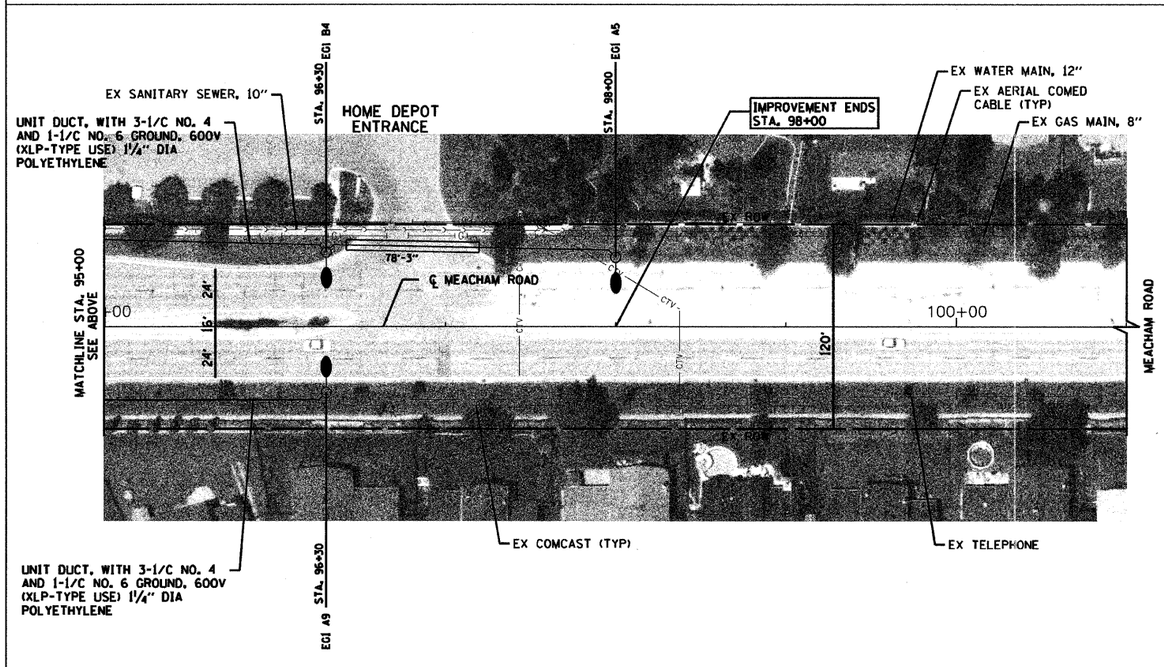

MEACHAM ROAD

NOTES

1. SEE SHEET NO. 2 FOR LEGEND.
2. ALL POLES ARE SET BACK 4' BEHIND THE BACK OF CURB UNLESS OTHERWISE NOTED.

MEACHAM ROAD

FILE NAME = g:\ch029\0132\road\Plan Meacham 2.dgn	USER NAME = ajpondexter	DESIGNED - KB	REVISED -
		DRAWN - AJP	REVISED -
	PLOT SCALE = #SCALE#	CHECKED - SRF	REVISED -
	PLOT DATE = 12/22/2011	DATE - 11/04/2011	REVISED -

STATE OF ILLINOIS
DEPARTMENT OF TRANSPORTATION

LIGHTING PLAN
MEACHAM ROAD

SCALE: 1" = 40' | SHEET NO. 5 OF 21 SHEETS | STA. 85+00 | TO STA. 101+25

F.A.U. RTE.	SECTION	COUNTY	TOTAL SHEETS	SHEET NO.
2578	10-00059-00-LT	COOK	21	5
2585	JOB NO. C-91-460-10	CONTRACT NO. 63530		
FED. ROAD DIST. NO.	ILLINOIS	FED. AID PROJECT		