PLOT DATE = 8/22/2011
FILE NAME = P:\79766\cadd\drawings\13lxs_sht_waterridge
PLOT SCALE = 10.000 ' / in.
USER NAME = patelp2

ORIGINAL SURVEY		BY	DATE
	SURVEYED		
	PLOTTED		
	TEMPLATE		
NO.	AREAS		
	AREAS CHECKED		

FINAL SURVEY		BY	DATE
	SURVEYED		
	PLOTTED		
NOTE BOOK	TEMPLATE		
	AREAS		
NO.	AREAS CHECKED		

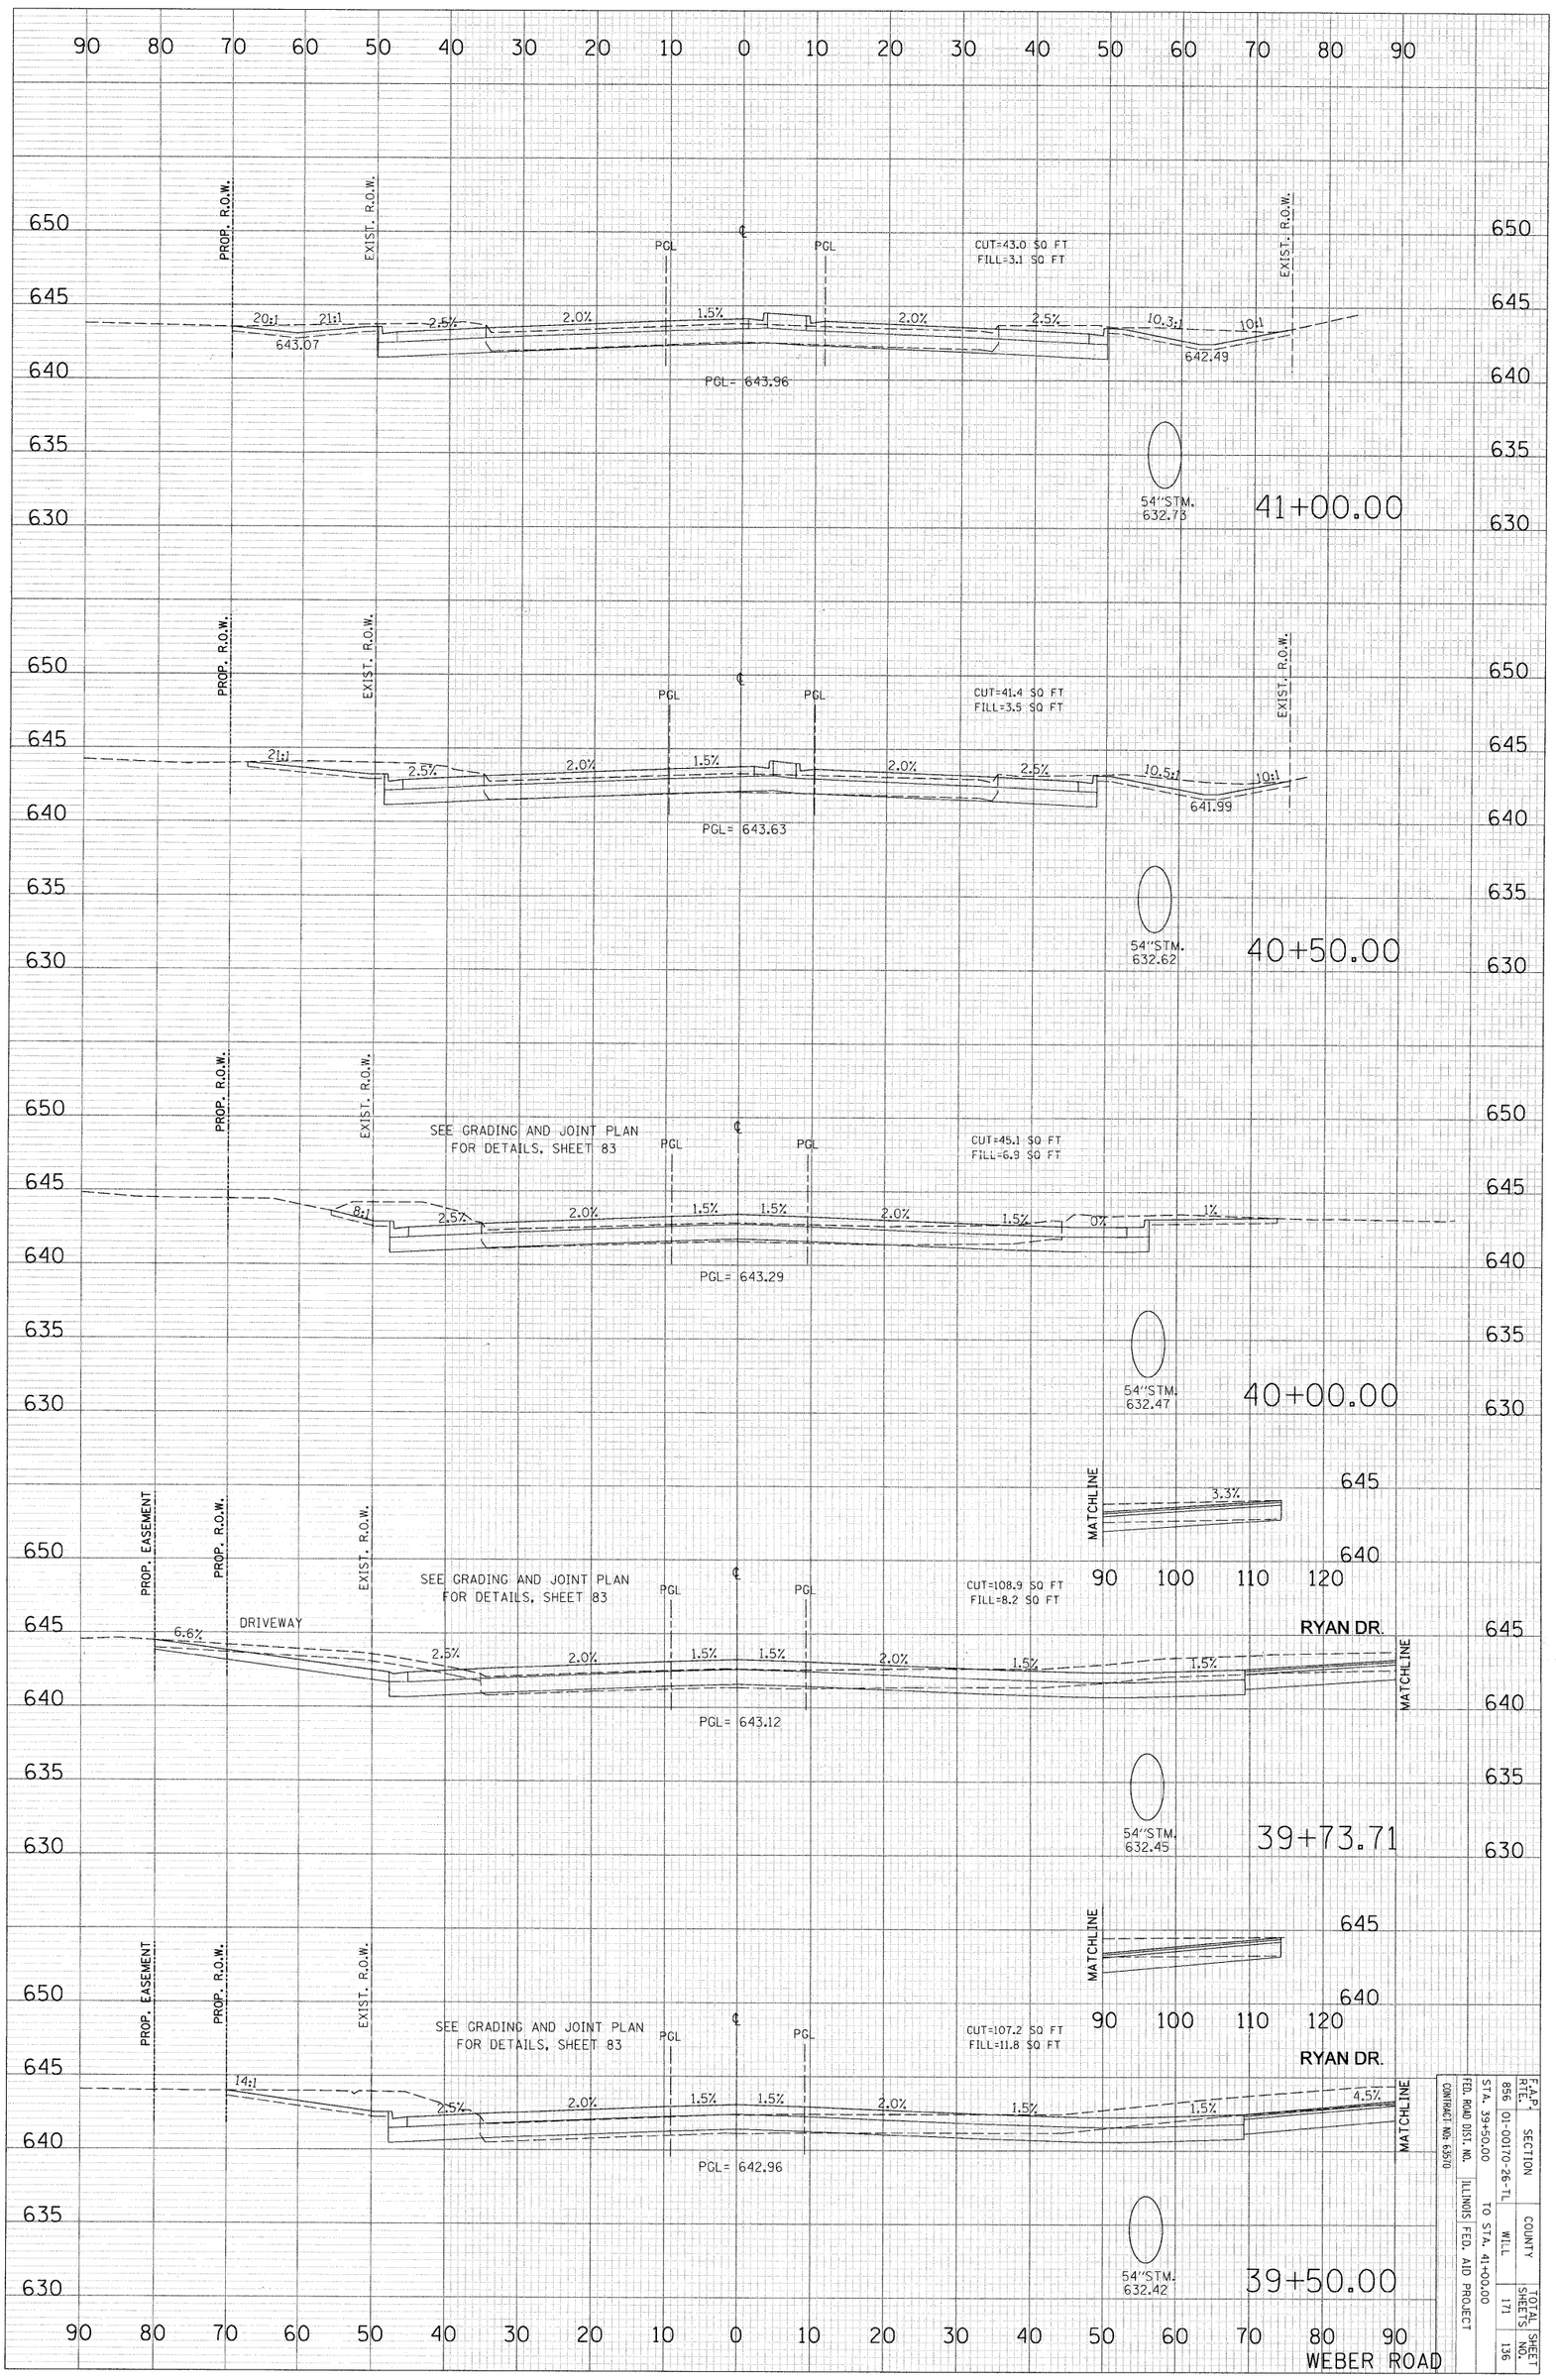

F.A.P. RTE.	SECTION	COUNTY	TOTAL SHEETS	SHEET NO.
896	01-00170-26-TL	WILL	171	136
STA. 39+50.00		TO STA. 41+00.00		
FED. ROAD DIST. NO.	ILLINOIS FED. AID PROJECT			
CONTRACT NO. 63510				