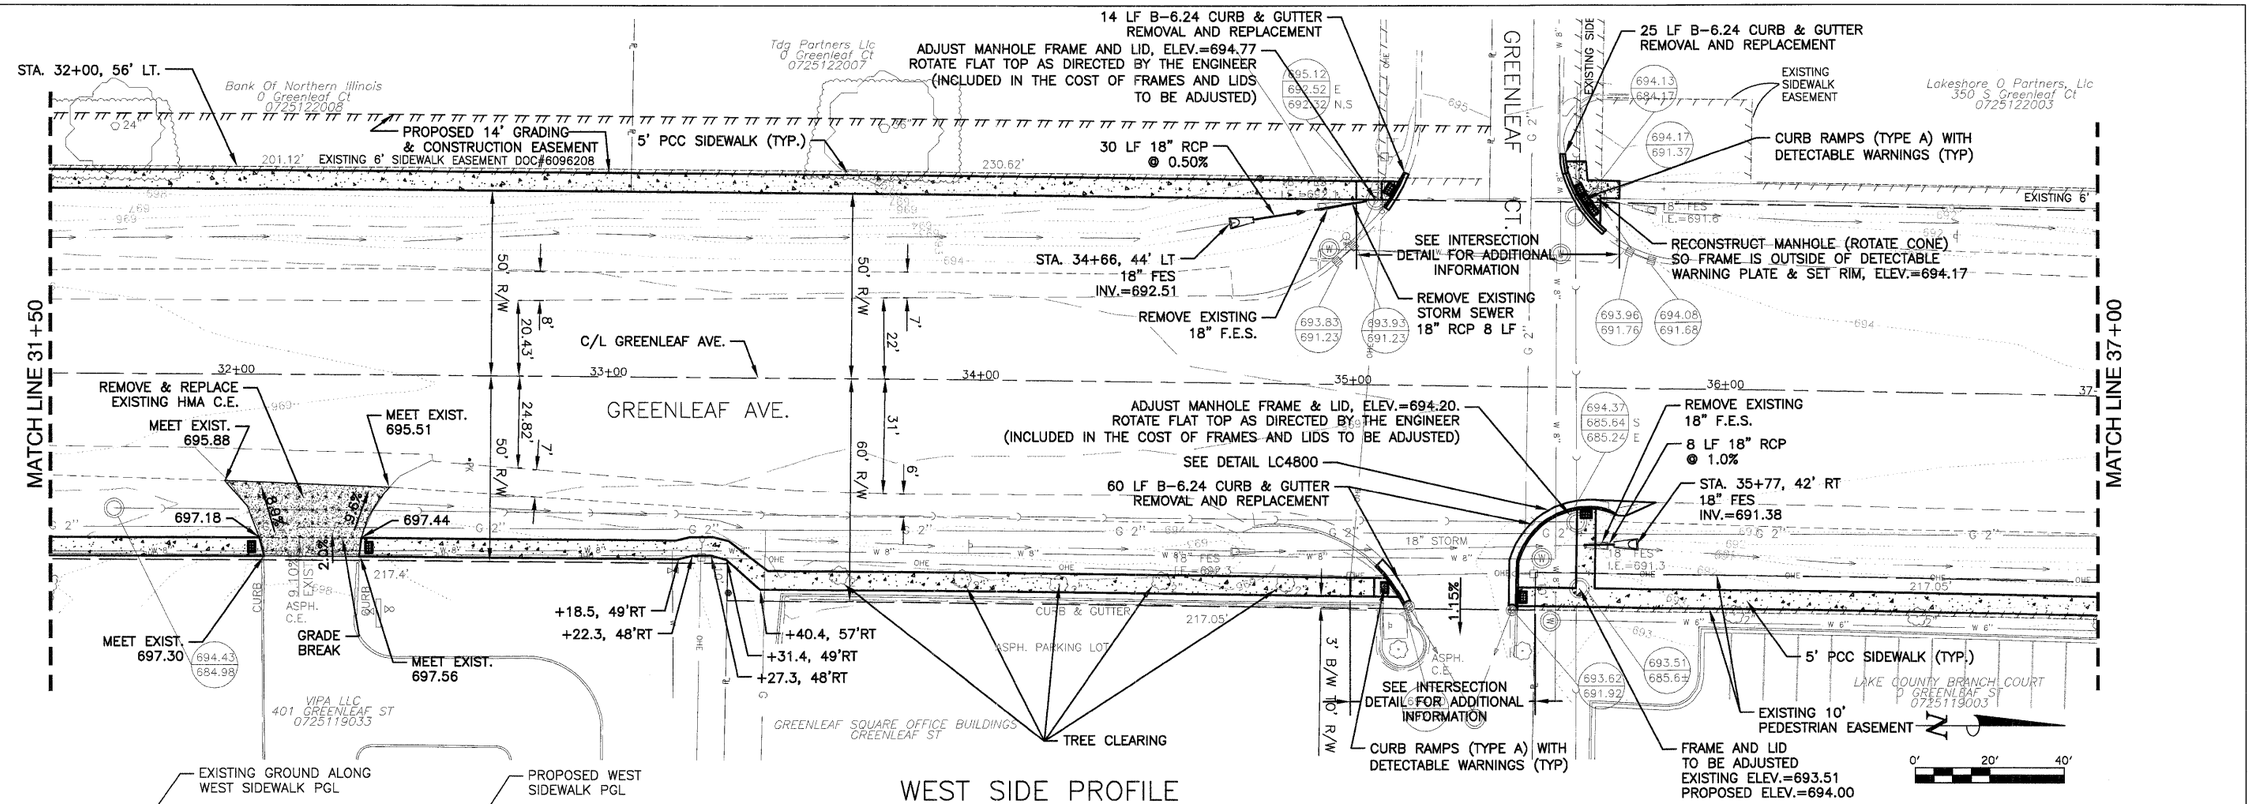

FILE NAME = P:\PO1\OO150\SURVEY\2010 FED\GREENLEAF.DWG	USER NAME =	DESIGNED - EKS	REVISED -
		DRAWN - SRU	REVISED -
	PLOT SCALE = AS SHOWN	CHECKED - MKK	REVISED -
	PLOT DATE =	DATE - 12/29/2011	REVISED -

STATE OF ILLINOIS
DEPARTMENT OF TRANSPORTATION

GREENLEAF AVENUE SIDEWALKS
PLAN AND PROFILE

SHEET NO. 12 OF 34 SHEETS | STA. 31+50 TO STA. 37+00

F.A.U. RTE.	SECTION	COUNTY	TOTAL SHEETS	SHEET NO.
2701	10-00042-00-SW	LAKE	34	12

CONTRACT NO. 63605

ILLINOIS | FED. AID PROJECT