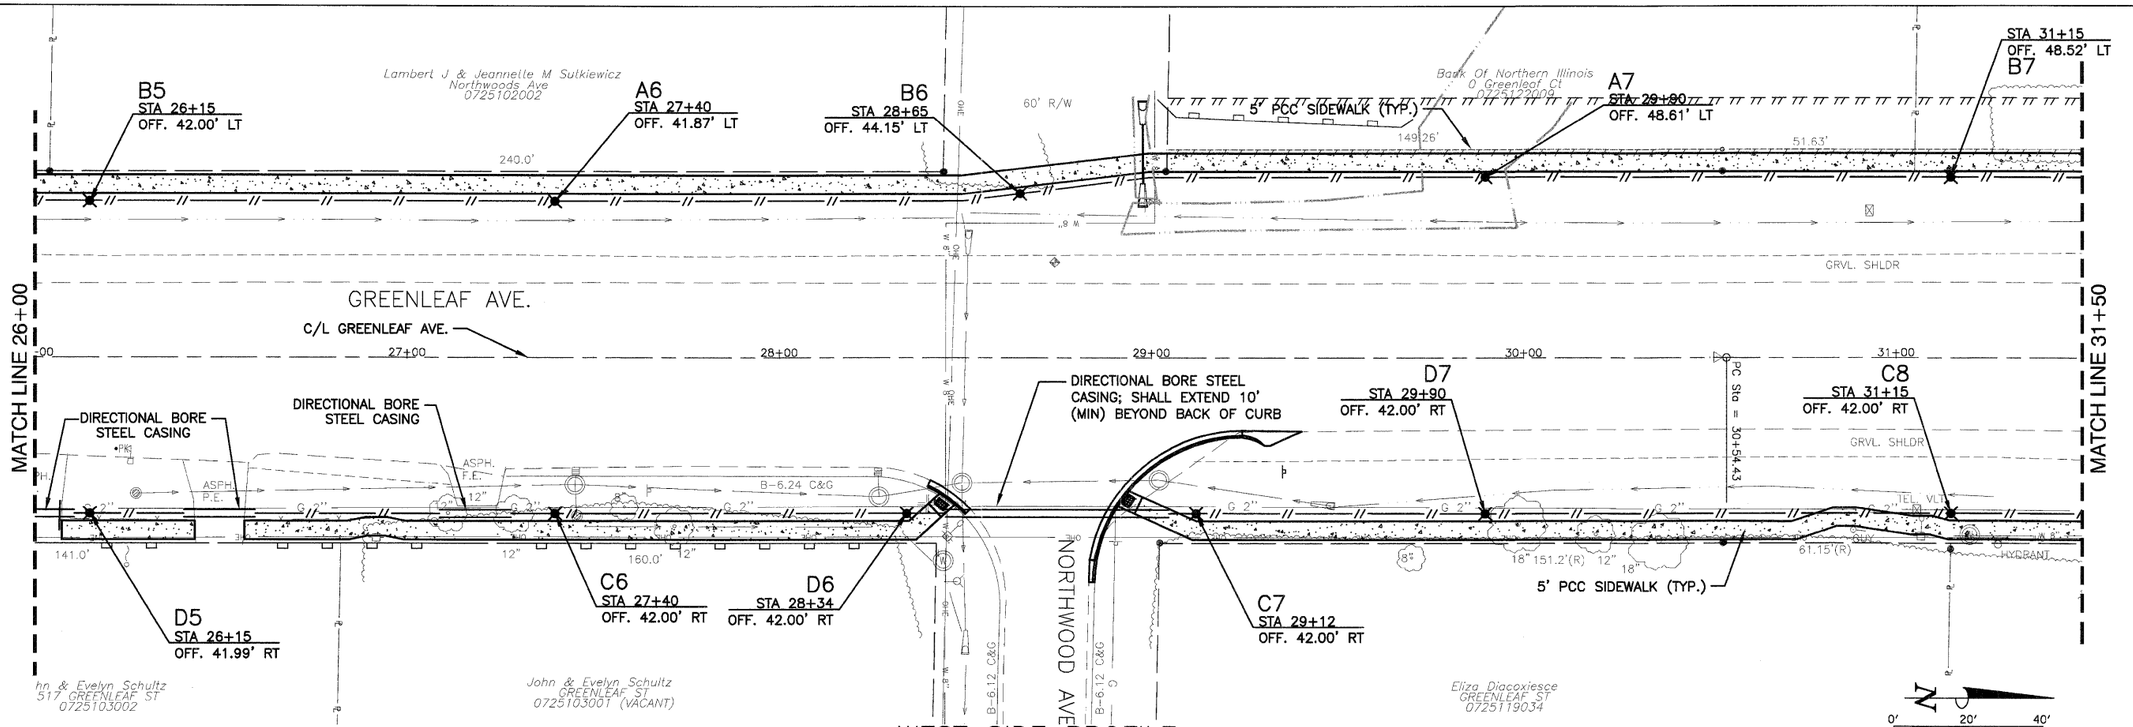

FILE NAME = P:\PO10O150\SURVEY\2010 FED\GREENLEAF.DWG	USER NAME =	DESIGNED - EKS	REVISED -
		DRAWN - SRU	REVISED -
	PLOT SCALE = AS SHOWN	CHECKED - MKK	REVISED -
	PLOT DATE =	DATE - 12/29/2011	REVISED -

STATE OF ILLINOIS
DEPARTMENT OF TRANSPORTATION

GREENLEAF AVENUE SIDEWALKS
LIGHTING PLAN

SHEET NO. 21 OF 34 SHEETS | STA. 26+00 TO STA. 31+50

F.A.U. RTE.	SECTION	COUNTY	TOTAL SHEETS	SHEET NO.
2701	10-00042-00-SW	LAKE	34	21
		CONTRACT NO. 63605		
	ILLINOIS	FED. AID PROJECT		