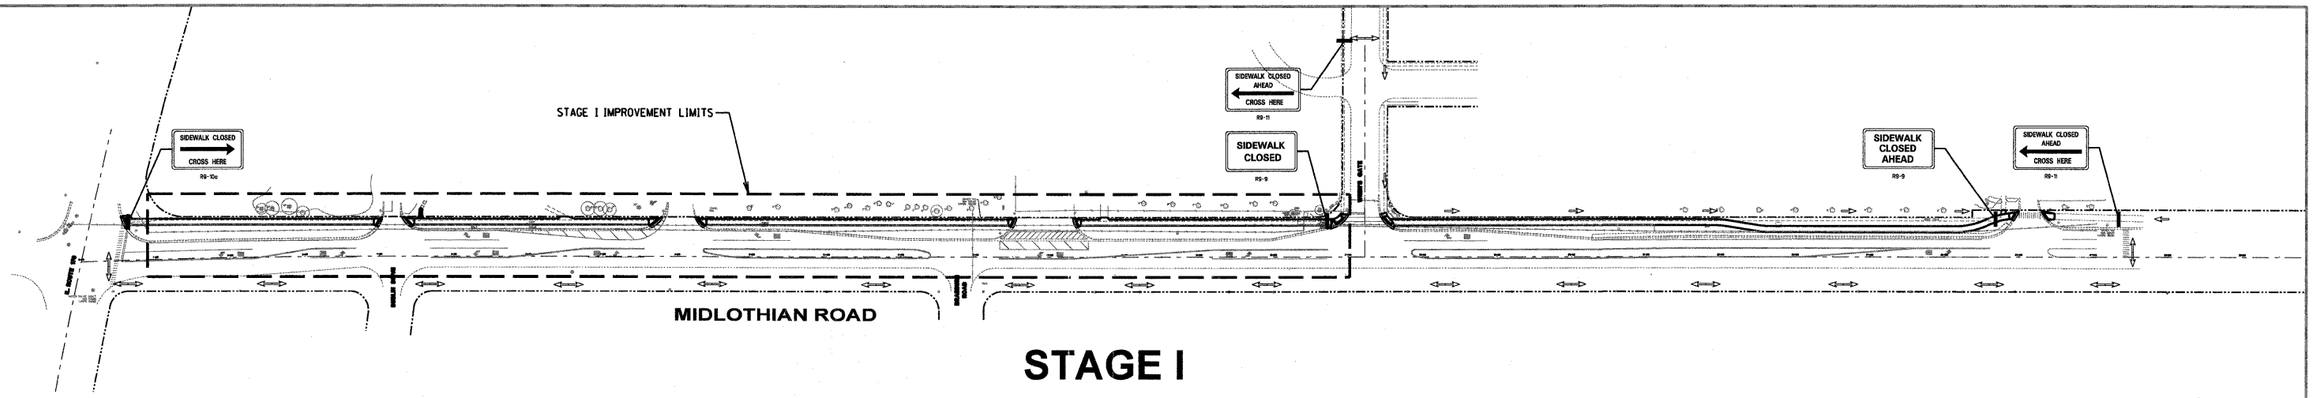

STAGE I

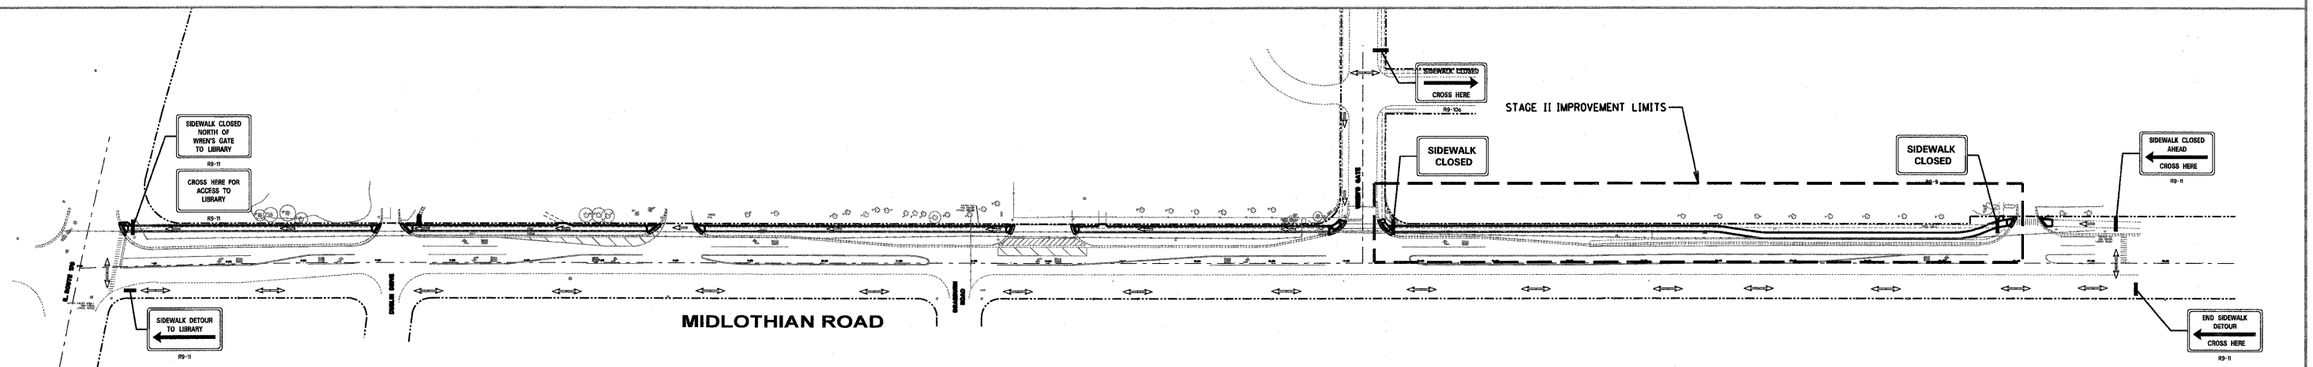

STAGE II

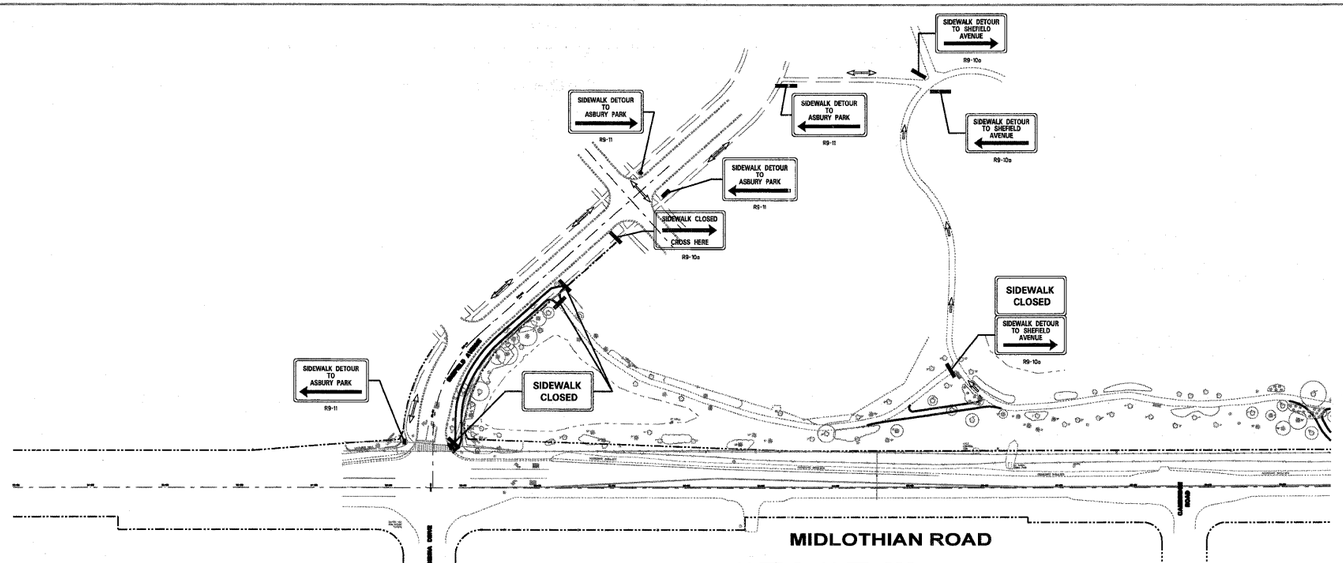

STAGE III
(IMPROVEMENTS ALONG SHEFIELD AVE)

PEDESTRIAN BYPASS PLAN NOTES

1. STAGE III AND ALL THE IMPROVEMENTS NORTHERLY THEREOF CAN BE PERFORMED ALONG WITH THE STAGE I AND II IMPROVEMENTS. STAGE I AND STAGE II IMPROVEMENTS MUST BE PERFORMED SEPARATELY TO MAINTAIN PEDESTRIAN ACCESS.
2. ALL SIGNAGE SHALL BE FURNISHED, INSTALLED, AND MAINTAINED BY THE CONTRACTOR, AND SHALL BE IN ACCORDANCE WITH MANUAL UNIFORM TRAFFIC CONTROL DEVICES, LATEST EDITION. ALL SIGNAGE SHALL BE 12"X24" AND MAY BE BARRICADE MOUNTED. ALL SIGNAGE SHALL BE INCLUDED IN THE LUMP SUM PAY ITEM "TRAFFIC CONTROL AND PROTECTION, SPECIAL".
3. ALL SIGNAGE SHALL BE REMOVED, COVERED, OR TURNED AWAY FROM TRAFFIC IMMEDIATELY WHEN THEY ARE NO LONGER NECESSARY. WHEN A SIGN IS COVERED, ITS POST SHALL HAVE A REFLECTIVE 3 INCH x 6 INCH DELINEATOR INSTALLED.

PROFILE				BY	DATE
NOTE BOOK NO.	SURVEYED	PLOTTED	DRAWN	CHECKED	
	BAL. NOTED	STRUCTURE NOTAT'NS CHK'D			

FILE NAME - $FILEL$	USER NAME - $USER$	DESIGNED -	REVISED -	STATE OF ILLINOIS DEPARTMENT OF TRANSPORTATION	MIDLOTHIAN ROAD PEDESTRIAN BYPASS PLAN	F.A.U. RTE.	SECTION	COUNTY	TOTAL SHEETS / SHEET NO.
		DRAWN -	REVISED -			2605	09-00171-13-BT	LAKE	59 / 13
	PLOT SCALE = $SCALE$	CHECKED -	REVISED -					CONTRACT NO. 63619	
	PLOT DATE - $DATE$	DATE -	REVISED -		SCALE: / SHEET NO. 1 OF 1 SHEETS / STA. TO STA.		ILLINOIS	FED. AID PROJECT	