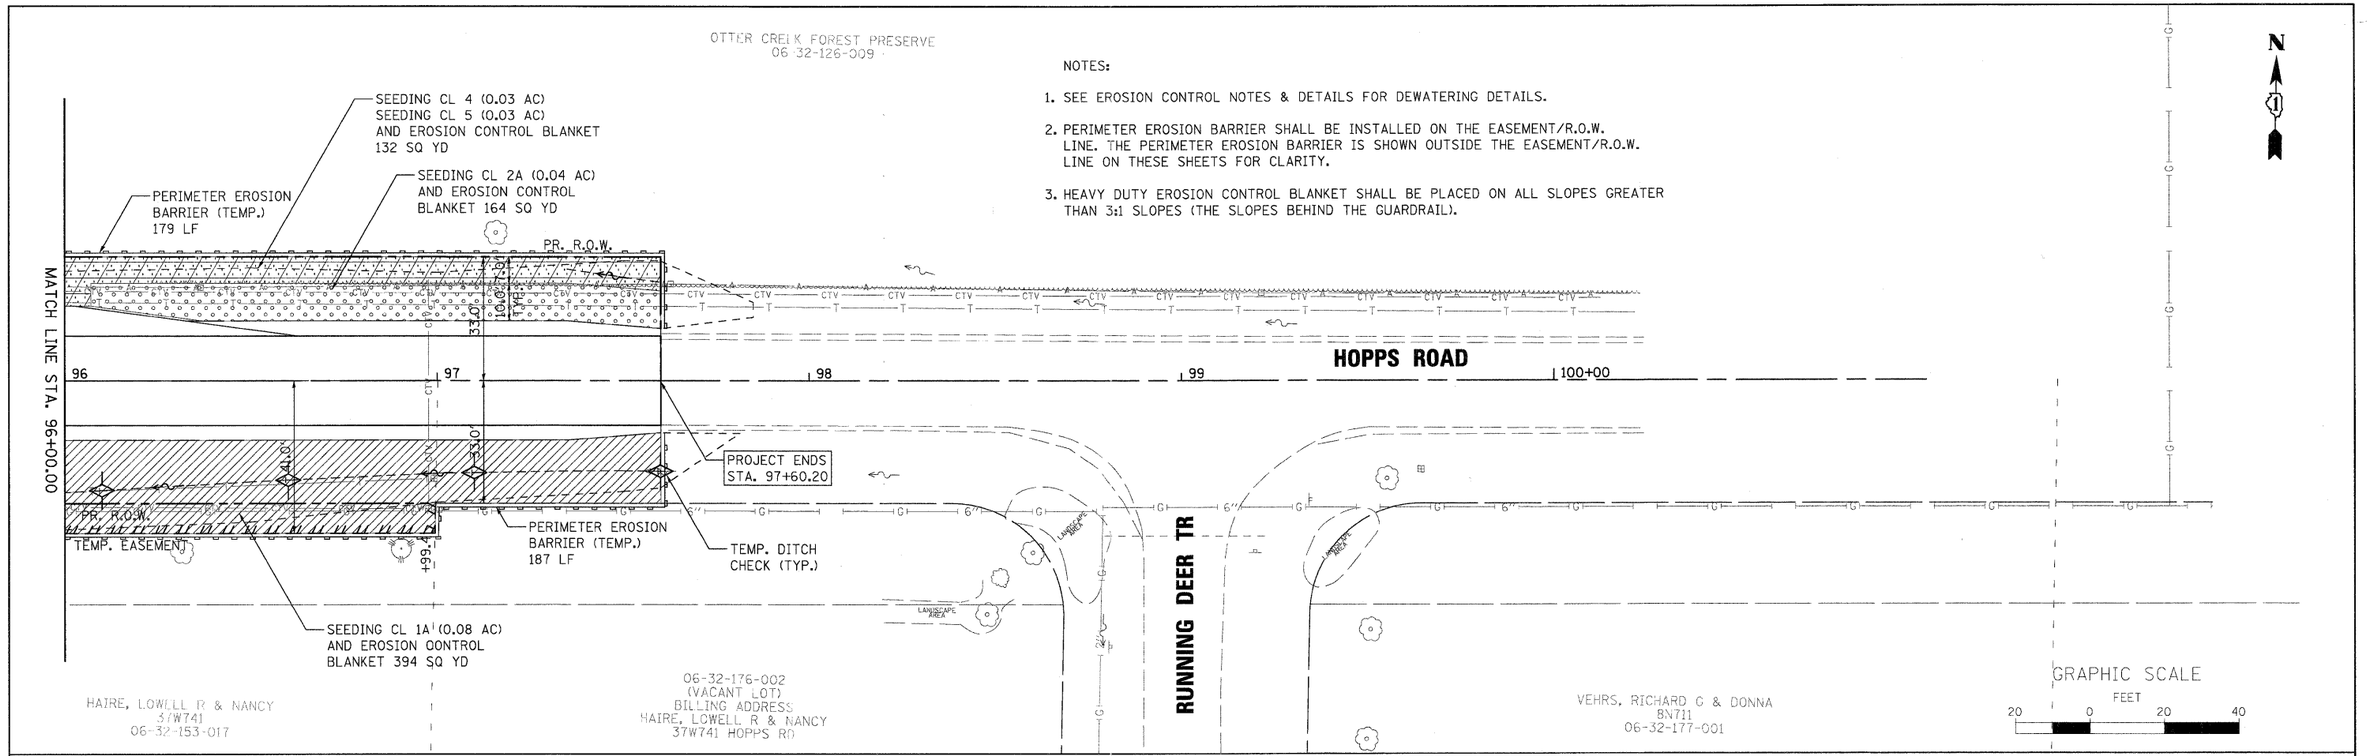

NOTES:

1. SEE EROSION CONTROL NOTES & DETAILS FOR DEWATERING DETAILS.
2. PERIMETER EROSION BARRIER SHALL BE INSTALLED ON THE EASEMENT/R.O.W. LINE. THE PERIMETER EROSION BARRIER IS SHOWN OUTSIDE THE EASEMENT/R.O.W. LINE ON THESE SHEETS FOR CLARITY.
3. HEAVY DUTY EROSION CONTROL BLANKET SHALL BE PLACED ON ALL SLOPES GREATER THAN 3:1 SLOPES (THE SLOPES BEHIND THE GUARDRAIL).

LEGEND

- CO — TREE, CELTIS OCCIDENTALIS (COMMON HACKBERRY), 3" CALIPER, BALLED AND BURLAPPED
- UA — TREE, ULMUS AMERICANA (AMERICAN ELM), 2" CALIPER, BALLED AND BURLAPPED
- CC — TREE, CERCIS CANADENSIS (EASTERN REDBUD), 7' HEIGHT, CLUMP FORM, BALLED AND BURLAPPED

TREES SHALL BE LAID OUT IN THE FIELD AND THE LOCATION FIELD ADJUSTED AS NECESSARY TO AVOID CONFLICTS WITH UTILITIES. THE LOCATION SHALL BE APPROVED BY THE RESIDENT ENGINEER PRIOR TO INSTALLATION.

- SEEDING CL 2A AND EROSION CONTROL BLANKET
- SEEDING CL 4 SEEDING CL 5 AND EROSION CONTROL BLANKET
- SEEDING CL 1A AND EROSION CONTROL BLANKET
- SEEDING CL 4B SEEDING CL 5B AND EROSION CONTROL BLANKET
- SEEDING CL 4A AND HD EROSION CONTROL BLANKET
- TEMPORARY PIPE AND INLET PROTECTION
- TEMPORARY TREE PROTECTION
- PERIMETER EROSION BARRIER (TEMPORARY)
- TEMPORARY DITCH CHECK
- TRIBIDITY BARRIER (TEMPORARY)

FILE NAME = P:\CBBEL WEST Projects\2009\09-0073 HoppsPhII\Civil\Dgn\Sht\EROS-2.dgn

WILLS BURKE KELSEY ASSOCIATES LTD.
116 West Main Street, Suite 201
St. Charles, Illinois 60174

USER NAME = nparris	DESIGNED - KMA	REVISED -	
	DRAWN - NDP	REVISED -	
PLOT SCALE = AS SHOWN	CHECKED - RPD	REVISED -	
PLOT DATE = 12/16/2011	DATE - 12/19/11	REVISED -	

STATE OF ILLINOIS
DEPARTMENT OF TRANSPORTATION

EROSION CONTROL & RESTORATION PLAN

SCALE: AS SHOWN | SHEET NO. 32 OF 80 SHEETS | STA. TO STA.

T.R. RTE.	SECTION	COUNTY	TOTAL SHEETS	SHEET NO.
2442	04-08107-00-BR	KANE	80	32
		CONTRACT NO.63644		
FED. ROAD DIST. NO.	ILLINOIS	FED. AID PROJECT		