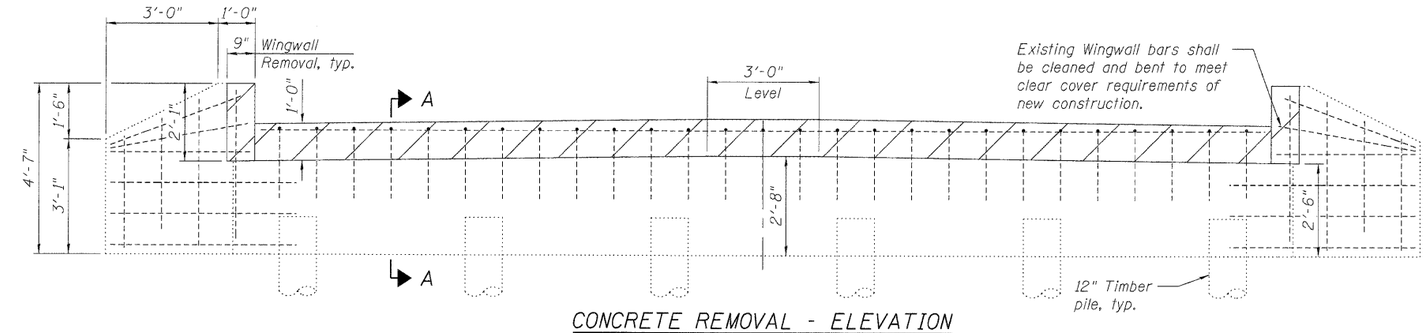


## CONCRETE REMOVAL - ELEVATION

West Abutment looking West. East Abutment similar.

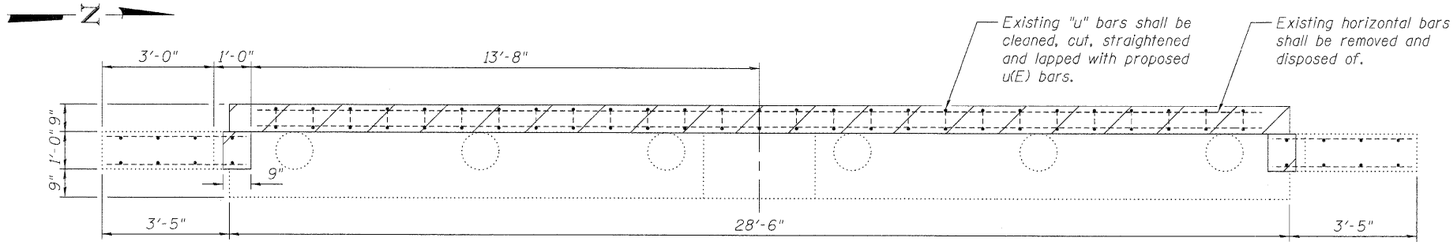


## CONCRETE REMOVAL - PLAN

West Abutment shown. East Abutment similar.

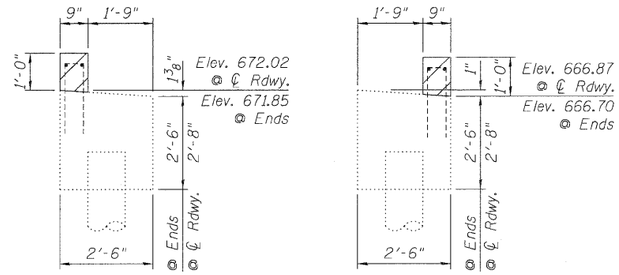


West Abutment — East Abutment

## SECTION A-A

Notes:

1. Existing reinforcement shall be cleaned and incorporated into the new construction. Cost included with Concrete Removal.
2. The concrete shown on this sheet shall not be poured until after the PPC Deck Beams are in place and the concrete wearing surface has been constructed.

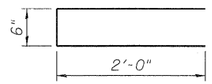


u(E) Bar

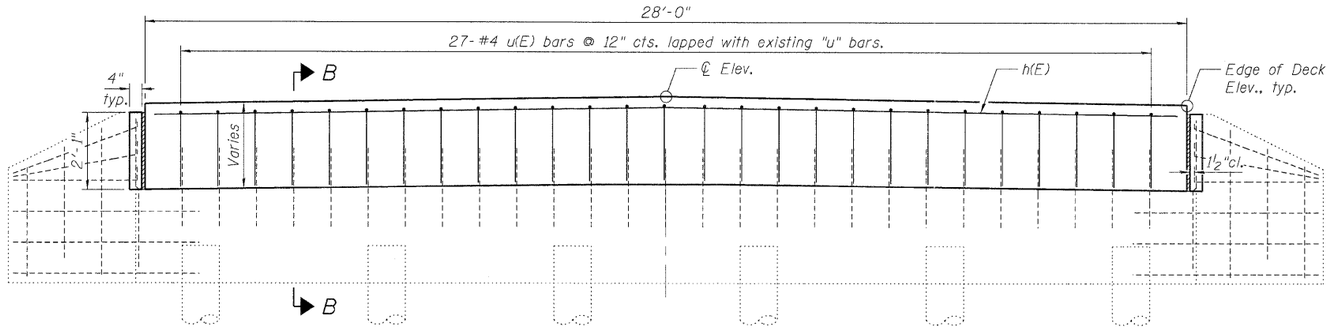


## ELEVATION

West Abutment looking West. East Abutment similar.
See Table for Backwall Elevations

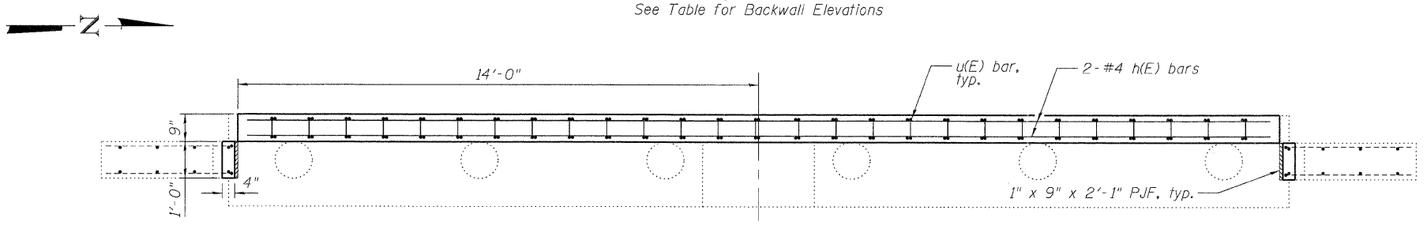


## PLAN

West Abutment shown. East Abutment similar.

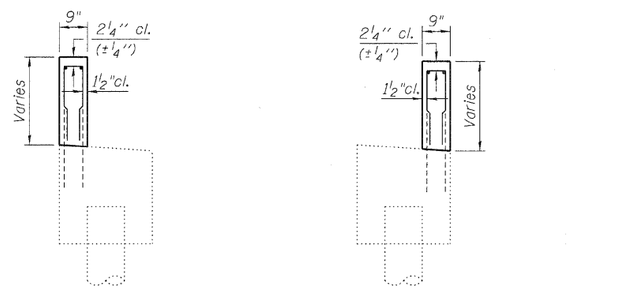


West Abutment — East Abutment

## SECTION B-B

### BACKWALL ELEVATIONS

| Location | ℄ | Edge of Deck |
|---|---|---|
| Back of W. Abutment | 674.42 | 674.20 |
| W. End of Deck | 674.38 | 671.16 |
| E. End of Deck | 669.30 | 669.08 |
| Back of E. Abutment | 669.28 | 669.06 |

### BILL OF MATERIAL

| Bar | No. | Size | Length | Shape |
|---|---|---|---|---|
| h(E) | 4 | #4 | 27'-9" | |
| u(E) | 54 | #4 | 4'-6" | |
| Reinforcement Bars, Epoxy Coated | | | Pound | 240 |
| Concrete Structures | | | Cu. Yd. | 3.9 |
| Concrete Removal | | | Cu. Yd. | 1.9 |

RS&H IMPROVING YOUR WORLD

| | | |
|---|---|---|
| DESIGNED - LM | REVISED - | |
| CHECKED - GG | REVISED - | |
| DRAWN - LM | REVISED - | |
| CHECKED - DSB | REVISED - | |

**STATE OF ILLINOIS**
**DEPARTMENT OF TRANSPORTATION**

**ABUTMENTS AND WINGWALLS**
**STRUCTURE NO. 045-3094**
SHEET NO. 10 OF 17 SHEETS

| F.A.U. RTE. | SECTION | COUNTY | TOTAL SHEETS | SHEET NO. |
|---|---|---|---|---|
| 3895 | 08-15104-01-BR | KANE | 38 | 23 |
| | | CONTRACT NO. 63661 | | |
| | ILLINOIS FED. AID PROJECT | | | |

PLOT DATE = 12/6/2011
FILE NAME = K:\PW\13-2245-B00 Prairie Street\CAD\S\Sheets\Prairie 10 - Abutments and Wingwalls.dgn
USER NAME = martinl