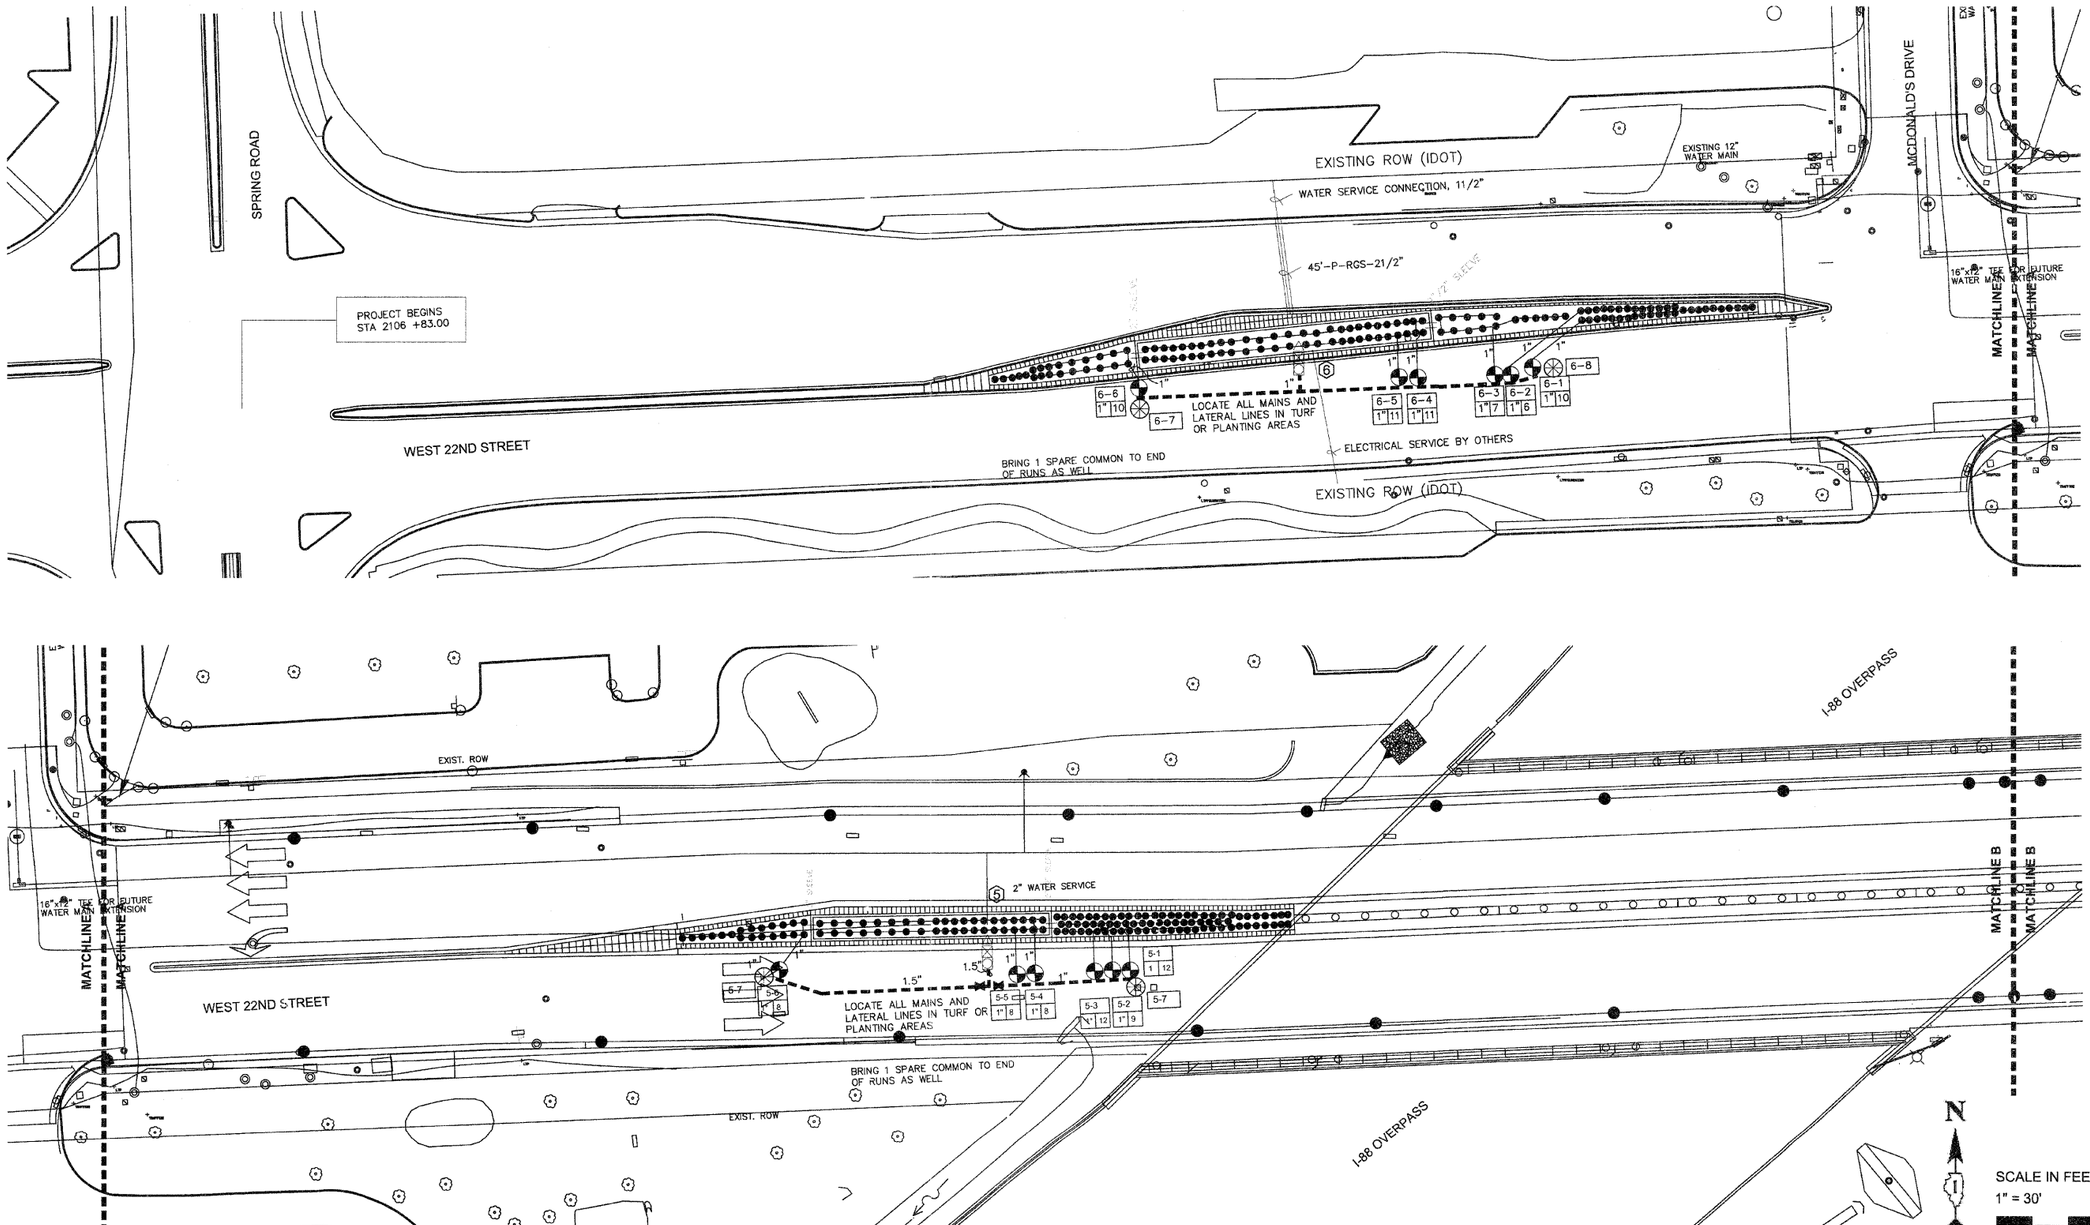

HITCHCOCK DESIGN GROUP creating better places	DESIGNED – DPF	REVISED –	STATE OF ILLINOIS DEPARTMENT OF TRANSPORTATION	IRRIGATION PLANS	F.A.U. RTE. 1453	SECTION 11-00043-000-LS 63663	COUNTY DUPAGE	TOTAL SHEETS 20 / SHEET NO. 13
	DRAWN – DPF	REVISED –						
	CHECKED – TCK	REVISED –						
	DATE – 12-19-11	REVISED –		SCALE: 1" = 30' PROJECT NO: 03-0745-008 STA. 2106+83.00 TO STA. 2106+83.00	FED. ROAD DIST. NO. 1	ILLINOIS	FED. AID PROJECT TE-0001 (872)	