FINAL SURVEY	BY	DATE
NOTE BOOK	SURVEYED	
NO.	PLOTTED	
	TEMPLATE	
	AREAS	
	AREAS CHECKED	

ORIGINAL SURVEY	BY	DATE
NOTE BOOK	SURVEYED	
NO.	PLOTTED	
	TEMPLATE	
	AREAS	
	AREAS CHECKED	

150 140 130 120 110 100 90 80 70 60 50 40 30 20 10 0 10 20 30 40 50 60 70 80 90 100 110 120 130 140 150

780 775 770

MATCH LINE
SEE BERM
CROSS SECTIONS

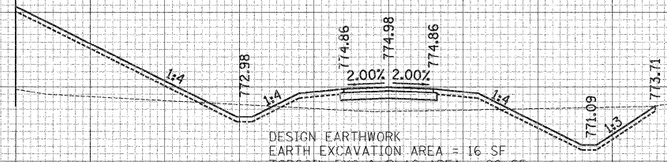

DESIGN EARTHWORK
EARTH EXCAVATION AREA = 16 SF
TOPSOIL EXC & PLAC AREA = 86 SF
FURNISHED EXCAVATION AREA = 148 SF

74+00

785 780 775 770

MATCH LINE
SEE BERM
CROSS SECTIONS

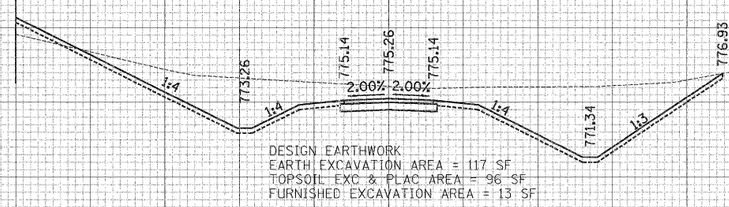

DESIGN EARTHWORK
EARTH EXCAVATION AREA = 117 SF
TOPSOIL EXC & PLAC AREA = 96 SF
FURNISHED EXCAVATION AREA = 13 SF

73+50

785 780 775 770

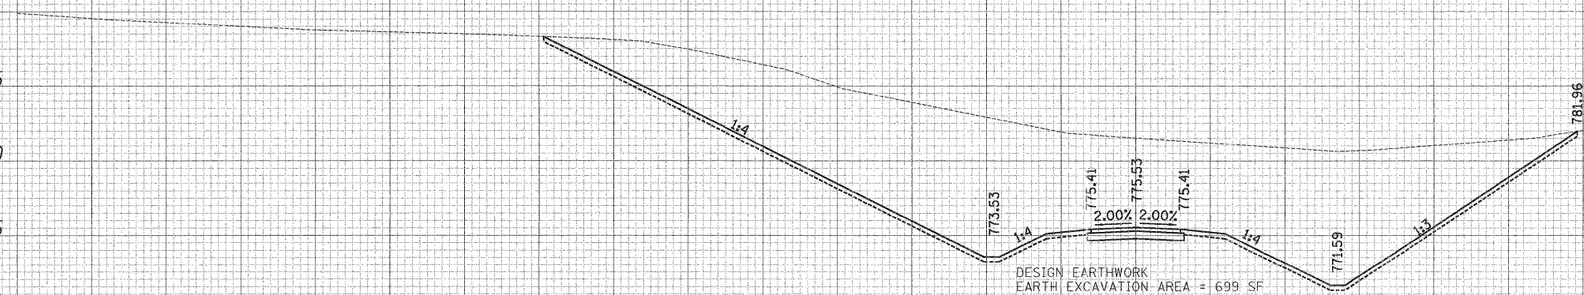

DESIGN EARTHWORK
EARTH EXCAVATION AREA = 699 SF
TOPSOIL EXC & PLAC AREA = 140 SF
FURNISHED EXCAVATION AREA = 2 SF

73+00

150 140 130 120 110 100 90 80 70 60 50 40 30 20 10 0 10 20 30 40 50 60 70 80 90 100 110 120 130 140 150

USER NAME = pk	DESIGNED - PK	REVISED -	**STATE OF ILLINOIS**
FILE NAME ...\2322_xsec_02_Path.dgn	DRAWN - PK	REVISED -	**DEPARTMENT OF TRANSPORTATION**
PLOT SCALE 12.0000 ' / in.	CHECKED - RTM	REVISED -	
PLOT DATE = 12/14/2011	DATE - 12/19/2011	REVISED -	

VERT. 0 5 10
HORIZ. 0 10 20

CROSS SECTIONS
MILLENNIUM TRAIL
GRAND AVENUE UNDERPASS

SHEET NO. 9 OF 15 SHEETS | STA. 73+00.00 | TO STA. 74+00.00

F.A.P. RTE.	SECTION	COUNTY	TOTAL SHEETS	SHEET NO.
0541	10-F3000-00-BT	LAKE	91	82
		CONTRACT NO. 63665		
FED. ROAD DIST. NO. 1	ILLINOIS	FED. AID PROJECT		