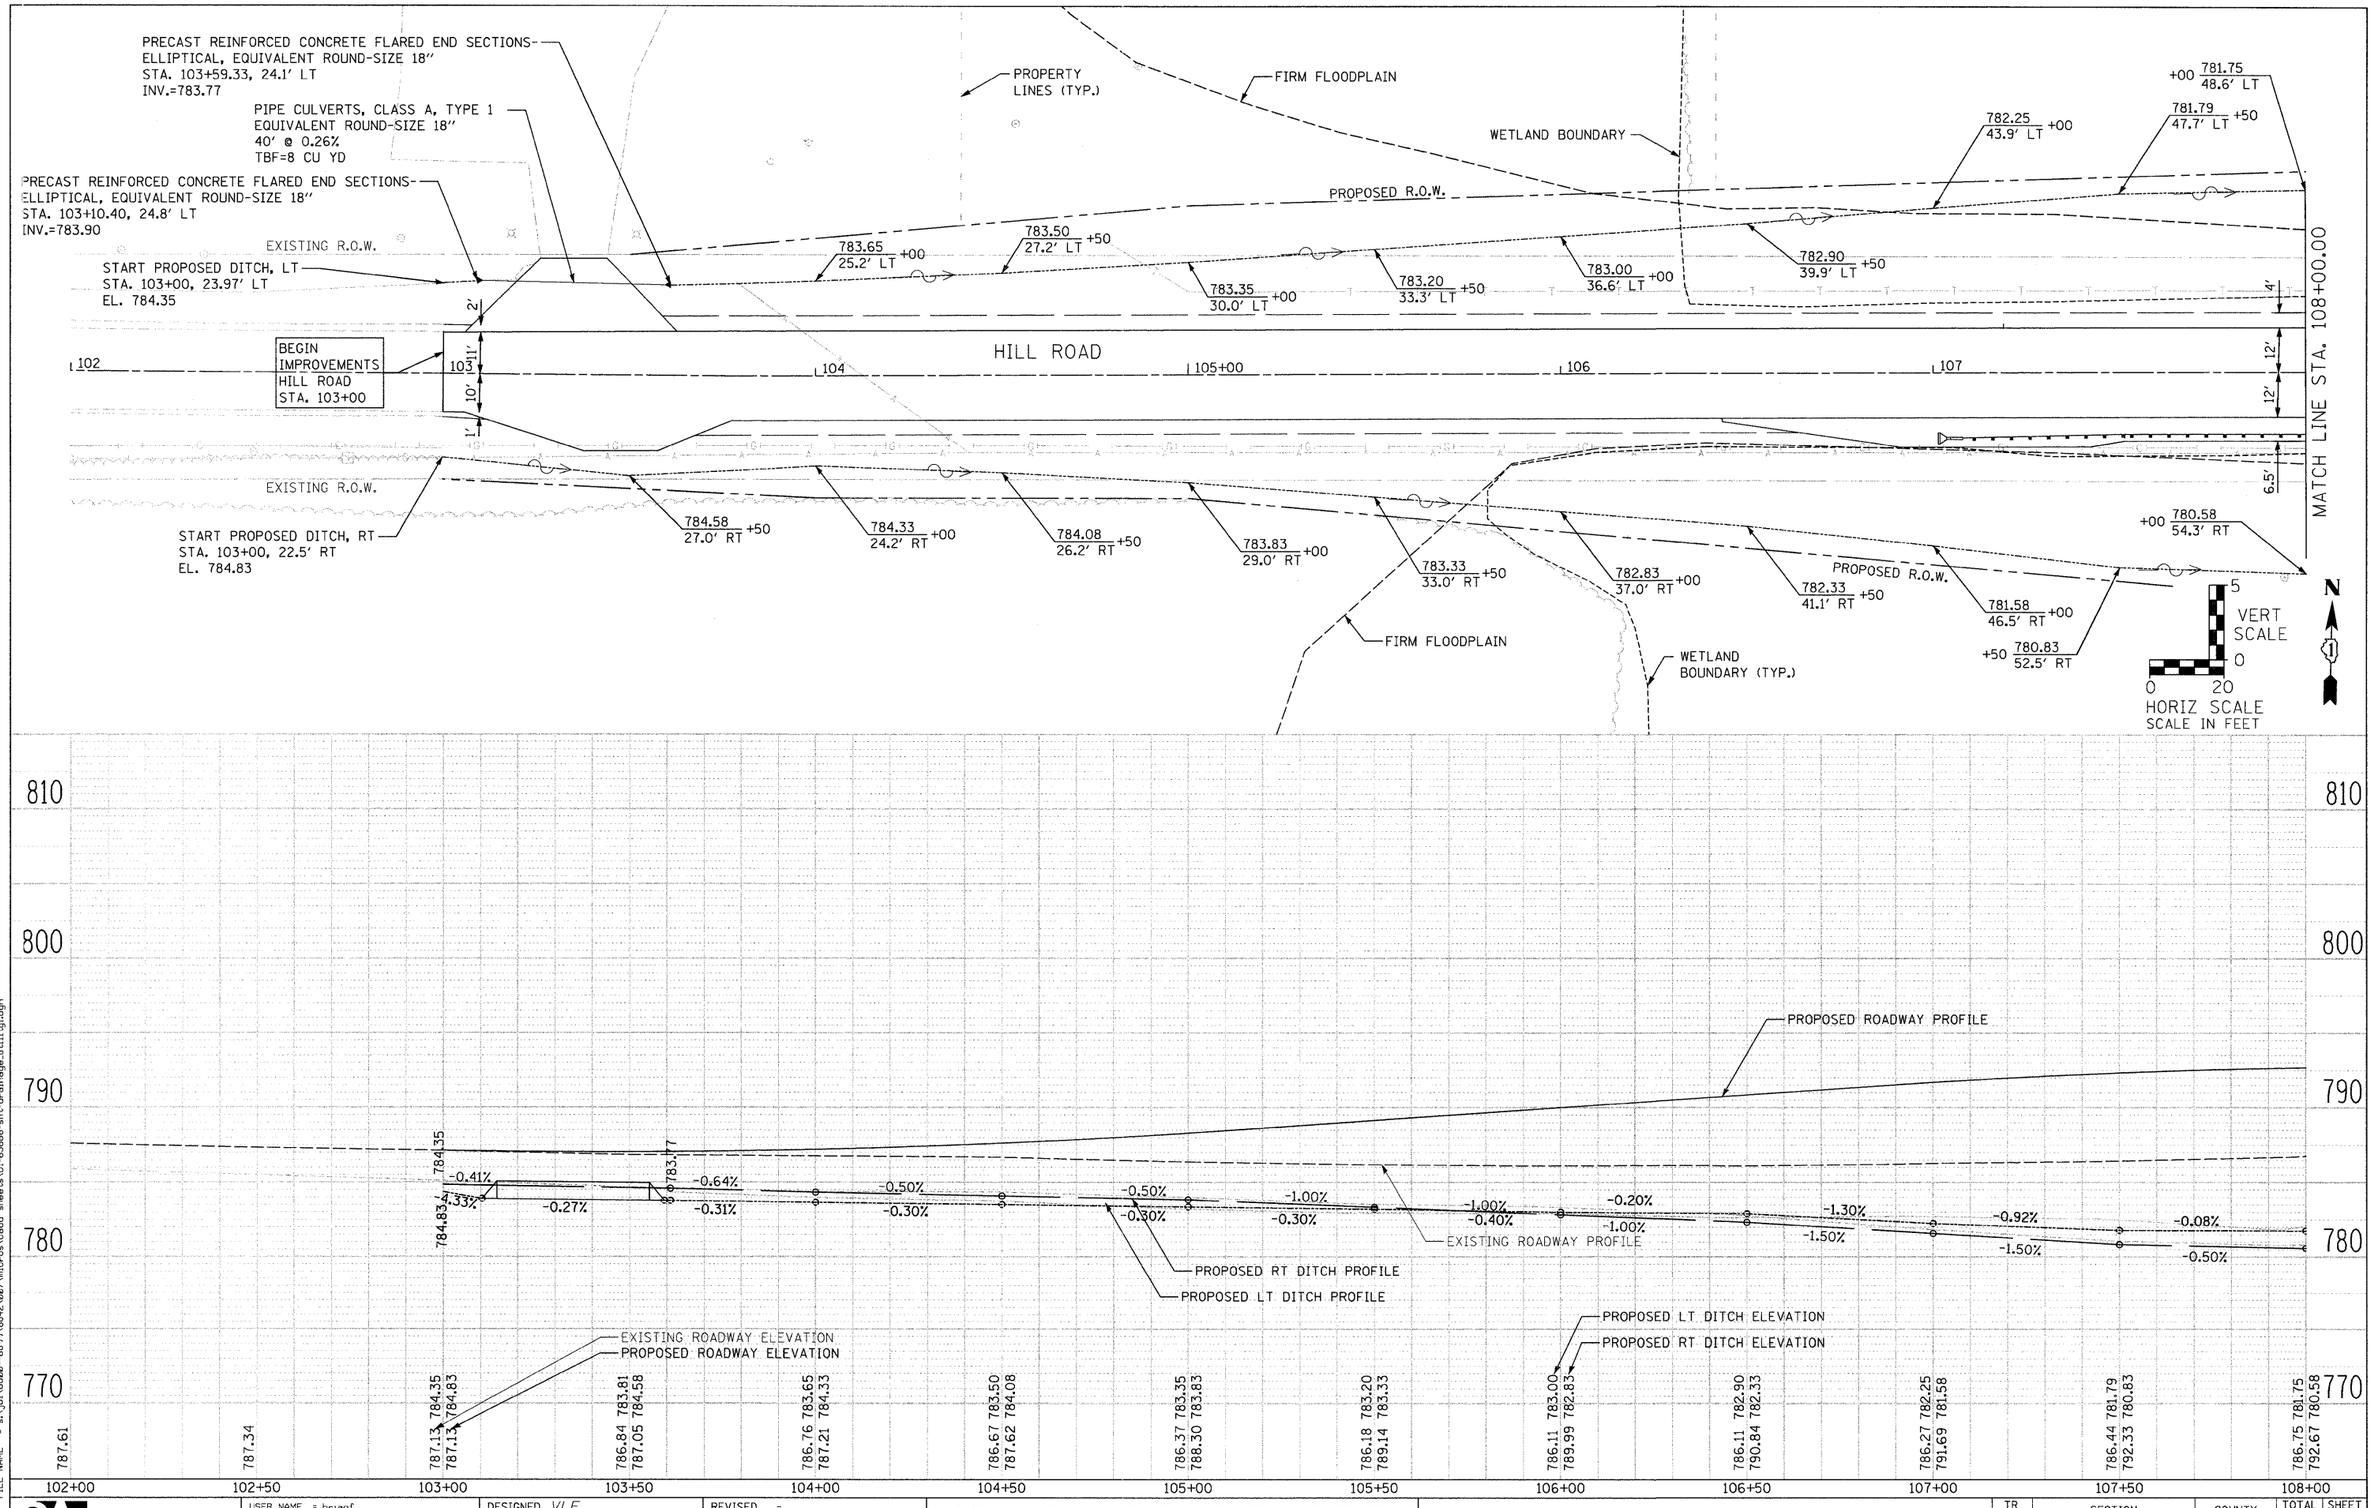

PLAN	BY	DATE
SURVEYED		
PLOTTED		
ALIGNMENT CHECKED		
R.O.W. CHECKED		
CADD FILE NAME		
NOTE BOOK		
NO.		

PROFILE	BY	DATE
SURVEYED		
PLOTTED		
GRADES CHECKED		
HYDRAULICS REVIEWED		
STRUCTURE NOTAT'NS CHKD		
NOTE BOOK		
NO.		

FILE NAME = s:\pl\6800-6899\6942\007\micros\cadd sheets\01-63666-sht-drainage-utility.dgn

STRAND ASSOCIATES®
1170 SOUTH HOUBOLT ROAD
JOLIET, ILLINOIS 60431
(815) 744-4200

USER NAME = brianf	DESIGNED VLF	REVISED -	
	CHECKED AJS	REVISED -	
PLOT SCALE = 20.0000 ' / IN.	DRAWN SMH	REVISED -	
PLOT DATE = 1/3/2012	CHECKED VLF	REVISED -	

MCHENRY COUNTY DIVISION OF TRANSPORTATION
HILL ROAD BRIDGE OVER
NORTH BRANCH NIPPERSINK CREEK

DRAINAGE AND UTILITY PLAN

SCALE: AS SHOWN | SHEET NO. OF SHEETS | STA. 102+00.00 TO STA. 108+00.00

TR	SECTION	COUNTY	TOTAL SHEETS	SHEET NO.
21	08-00356-00-BR	MCHENRY	67	19

CONTRACT NO. 63666

FED. ROAD DIST. NO. 1 | ILLINOIS | FED. AID PROJECT