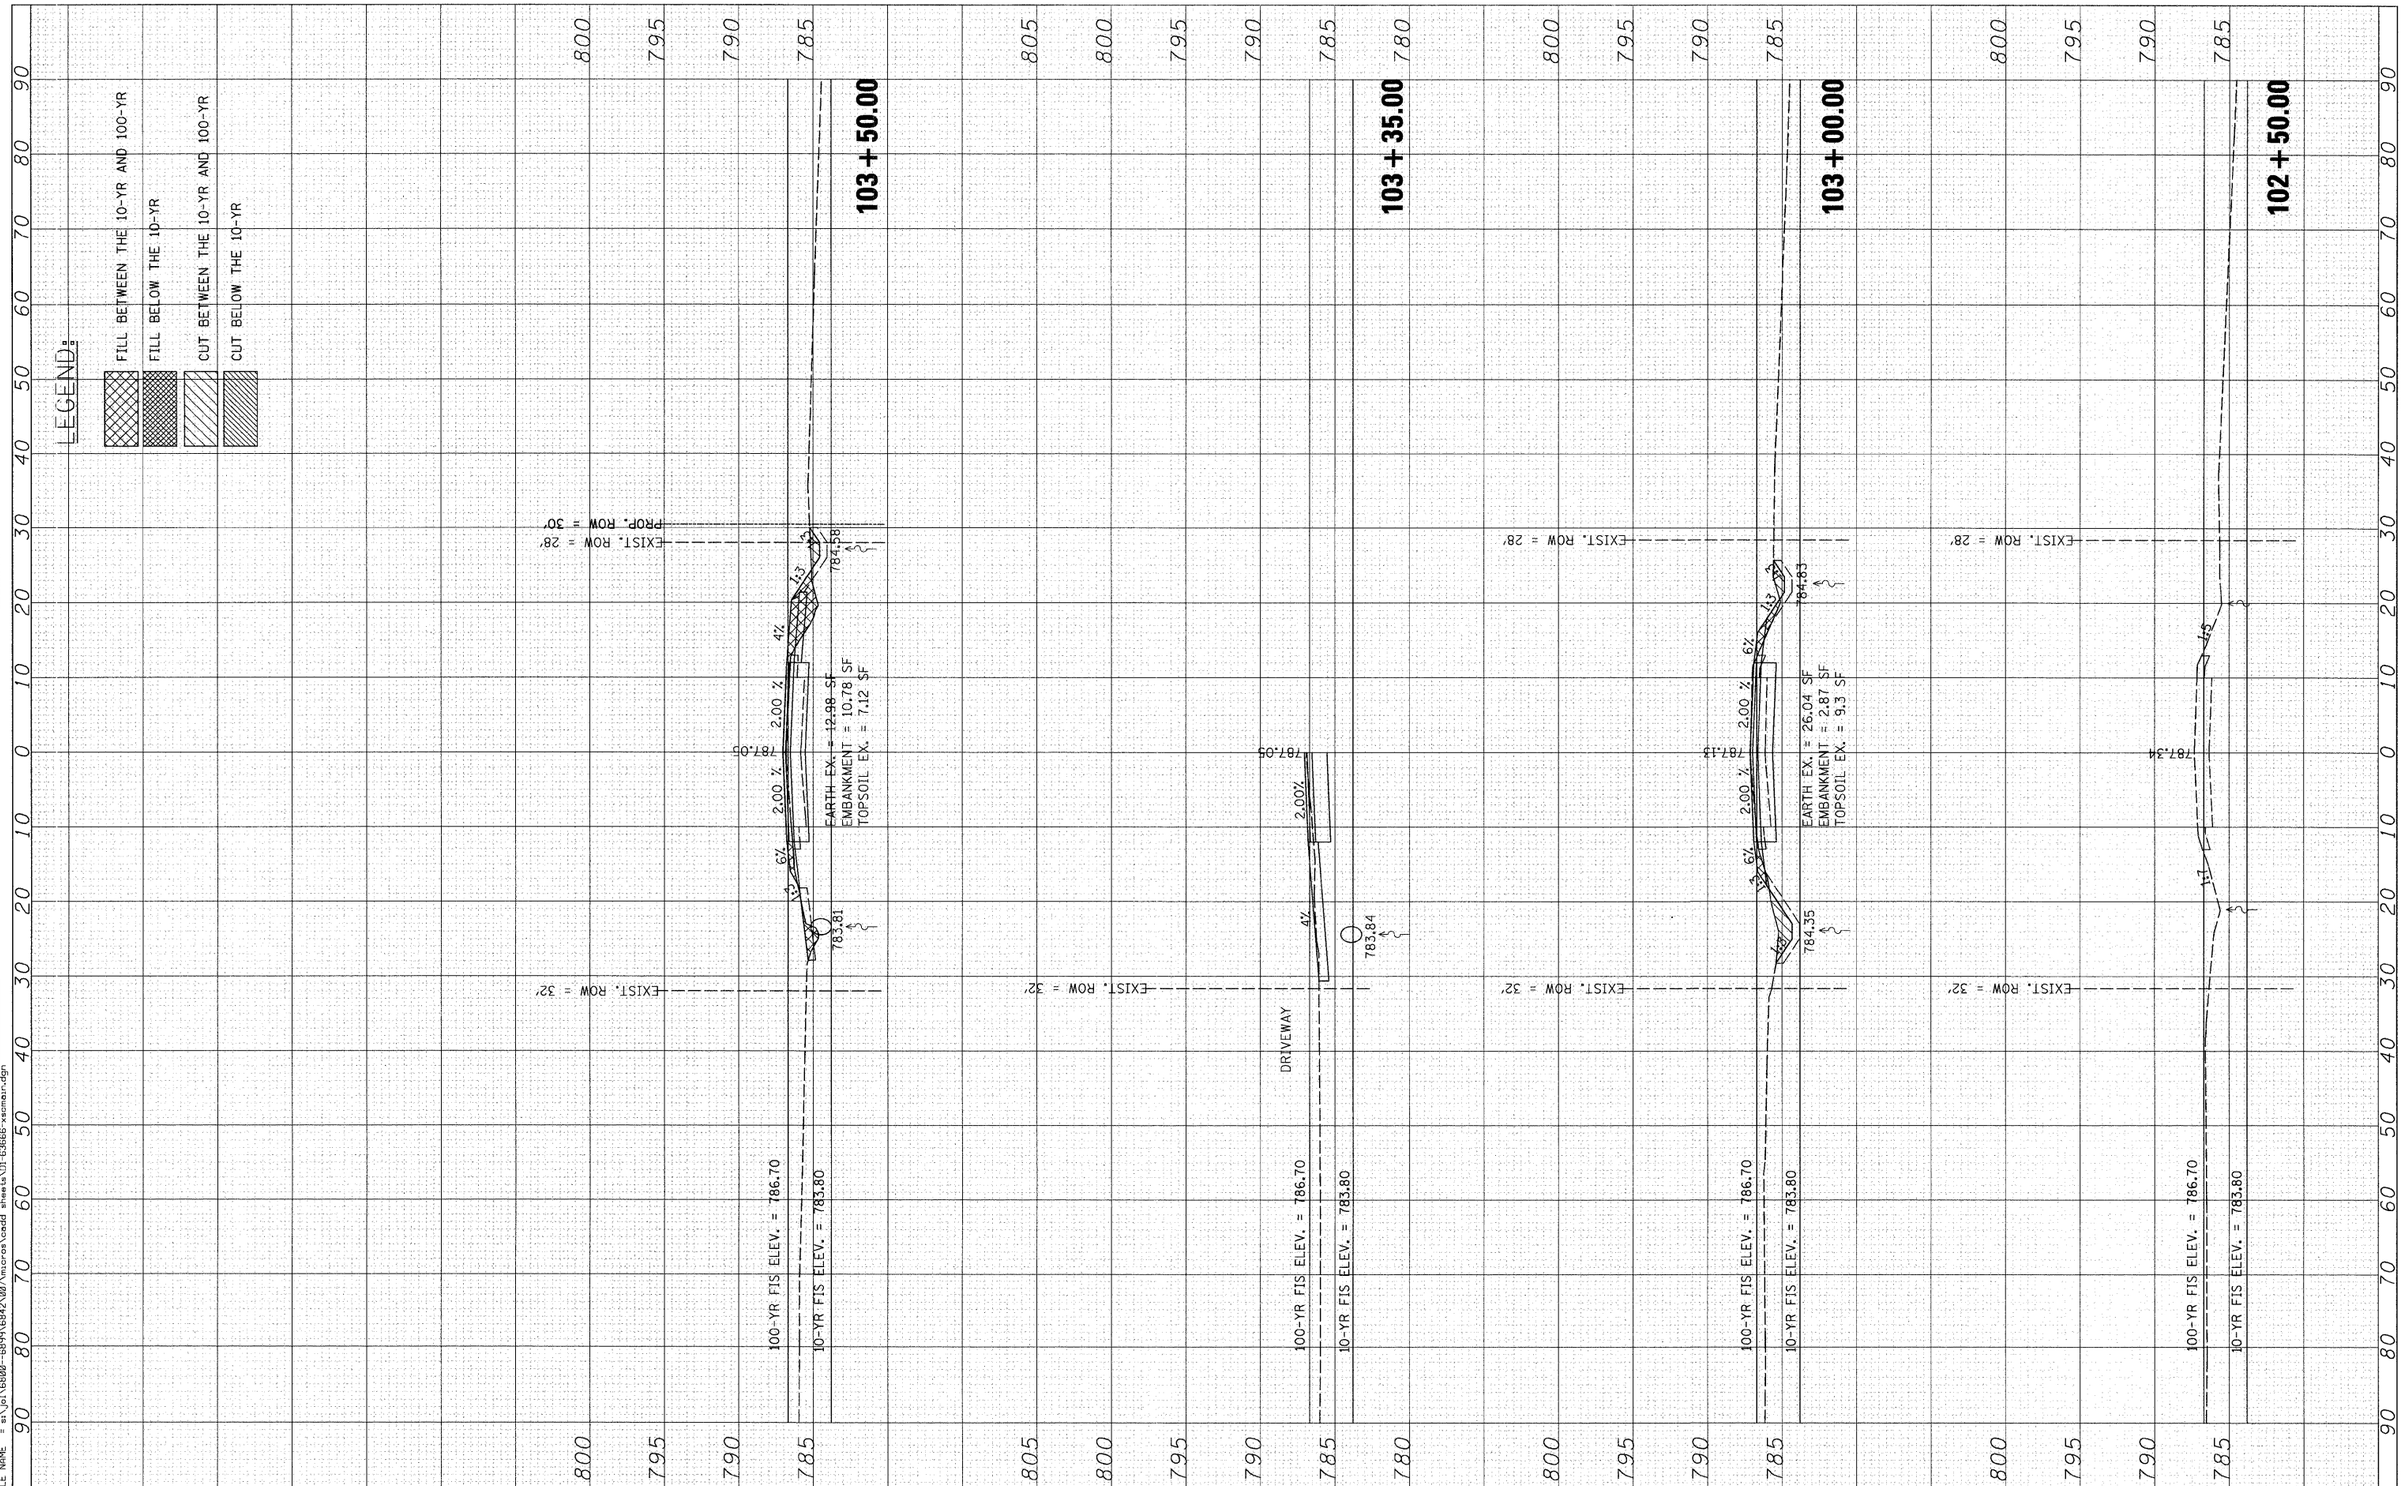

FINAL SURVEY | NOTE BOOK NO. | SURVEYED | PLOTTED | TEMPLATE | AREAS | AREAS CHECKED | BY | DATE

ORIGINAL SURVEY | NOTE BOOK NO. | SURVEYED | PLOTTED | TEMPLATE | AREAS | AREAS CHECKED | BY | DATE

FILE NAME = s:\jol\6800-6899\6842\007\micros\cadd sheets\01-63666-xscmain.dgn

STRAND ASSOCIATES®
1170 SOUTH HOUBOLT ROAD
JOLIET, ILLINOIS 60431
(815) 744-4200

USER NAME = brianf	DESIGNED -	REVISED -	
	CHECKED -	REVISED -	
PLOT SCALE = 10.0000 ' / IN.	DRAWN -	REVISED -	
PLOT DATE = 1/3/2012	CHECKED -	REVISED -	

STATE OF ILLINOIS
DEPARTMENT OF TRANSPORTATION

CROSS SECTIONS

SCALE: | SHEET NO. OF SHEETS | STA. 102+50.00 TO STA. 103+60.83

F.ATR. RTE.	SECTION	COUNTY	TOTAL SHEETS	SHEET NO.
21	08-00356-00-BR	MCHENRY	67	62

CONTRACT NO. 63666

FED. ROAD DIST. NO. | ILLINOIS | FED. AID PROJECT