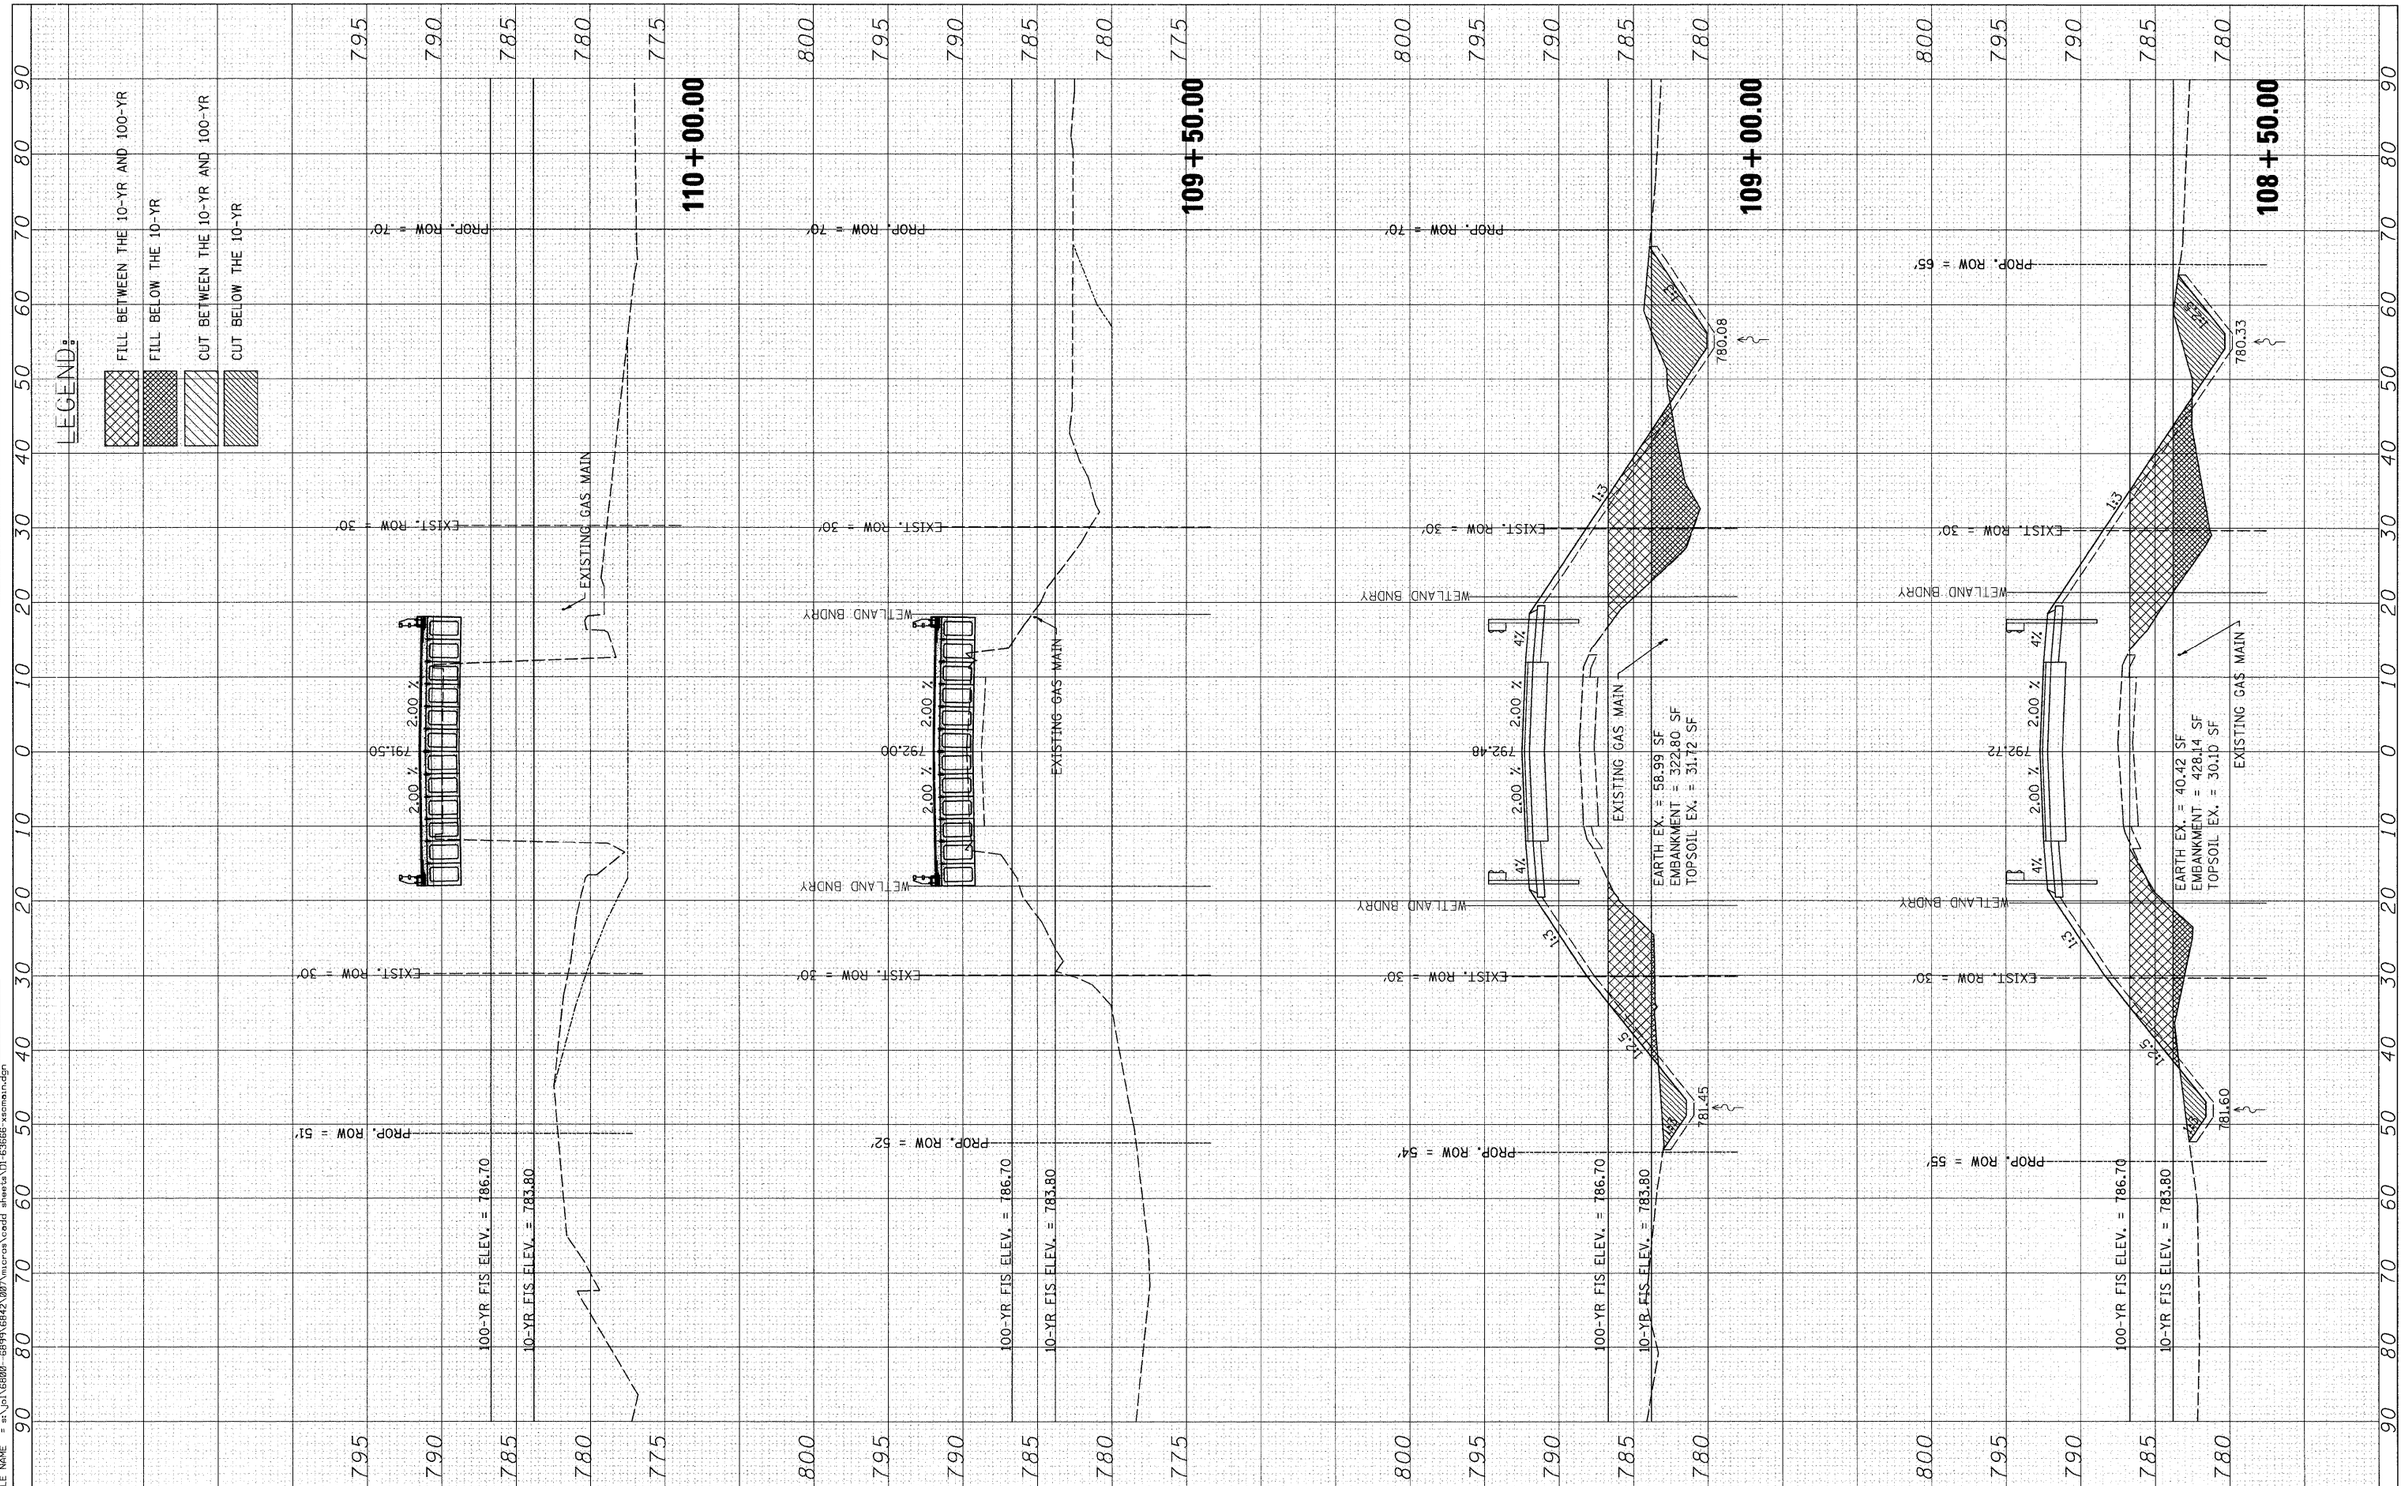

FINAL SURVEY | NOTE BOOK NO. | SURVEYED | PLOTTED | TEMPLATE | AREAS | AREAS CHECKED | BY | DATE

ORIGINAL SURVEY | NOTE BOOK NO. | SURVEYED | PLOTTED | TEMPLATE | AREAS | AREAS CHECKED | BY | DATE

FILE NAME = s:\jol\6800-6899\6842\007\micros\cadd sheets\01-63666-xsmain.dgn

STRAND ASSOCIATES® 1170 SOUTH HOUBOLT ROAD JOLIET, ILLINOIS 60431 (815) 744-4200	USER NAME = brianf	DESIGNED -	REVISED -	STATE OF ILLINOIS DEPARTMENT OF TRANSPORTATION	CROSS SECTIONS	F.AIR. RTE. 21	SECTION 08-00356-00-BR	COUNTY MCHENRY	TOTAL SHEETS 67 / SHEET NO. 65
		CHECKED -	REVISED -					CONTRACT NO. 63666	
	PLOT SCALE = 10.0000 ' / IN.	DRAWN -	REVISED -						
	PLOT DATE = 1/3/2012	CHECKED -	REVISED -		SCALE: SHEET NO. OF SHEETS STA. 108+50.00 TO STA. 110+00.00	FED. ROAD DIST. NO.	ILLINOIS	FED. AID PROJECT	