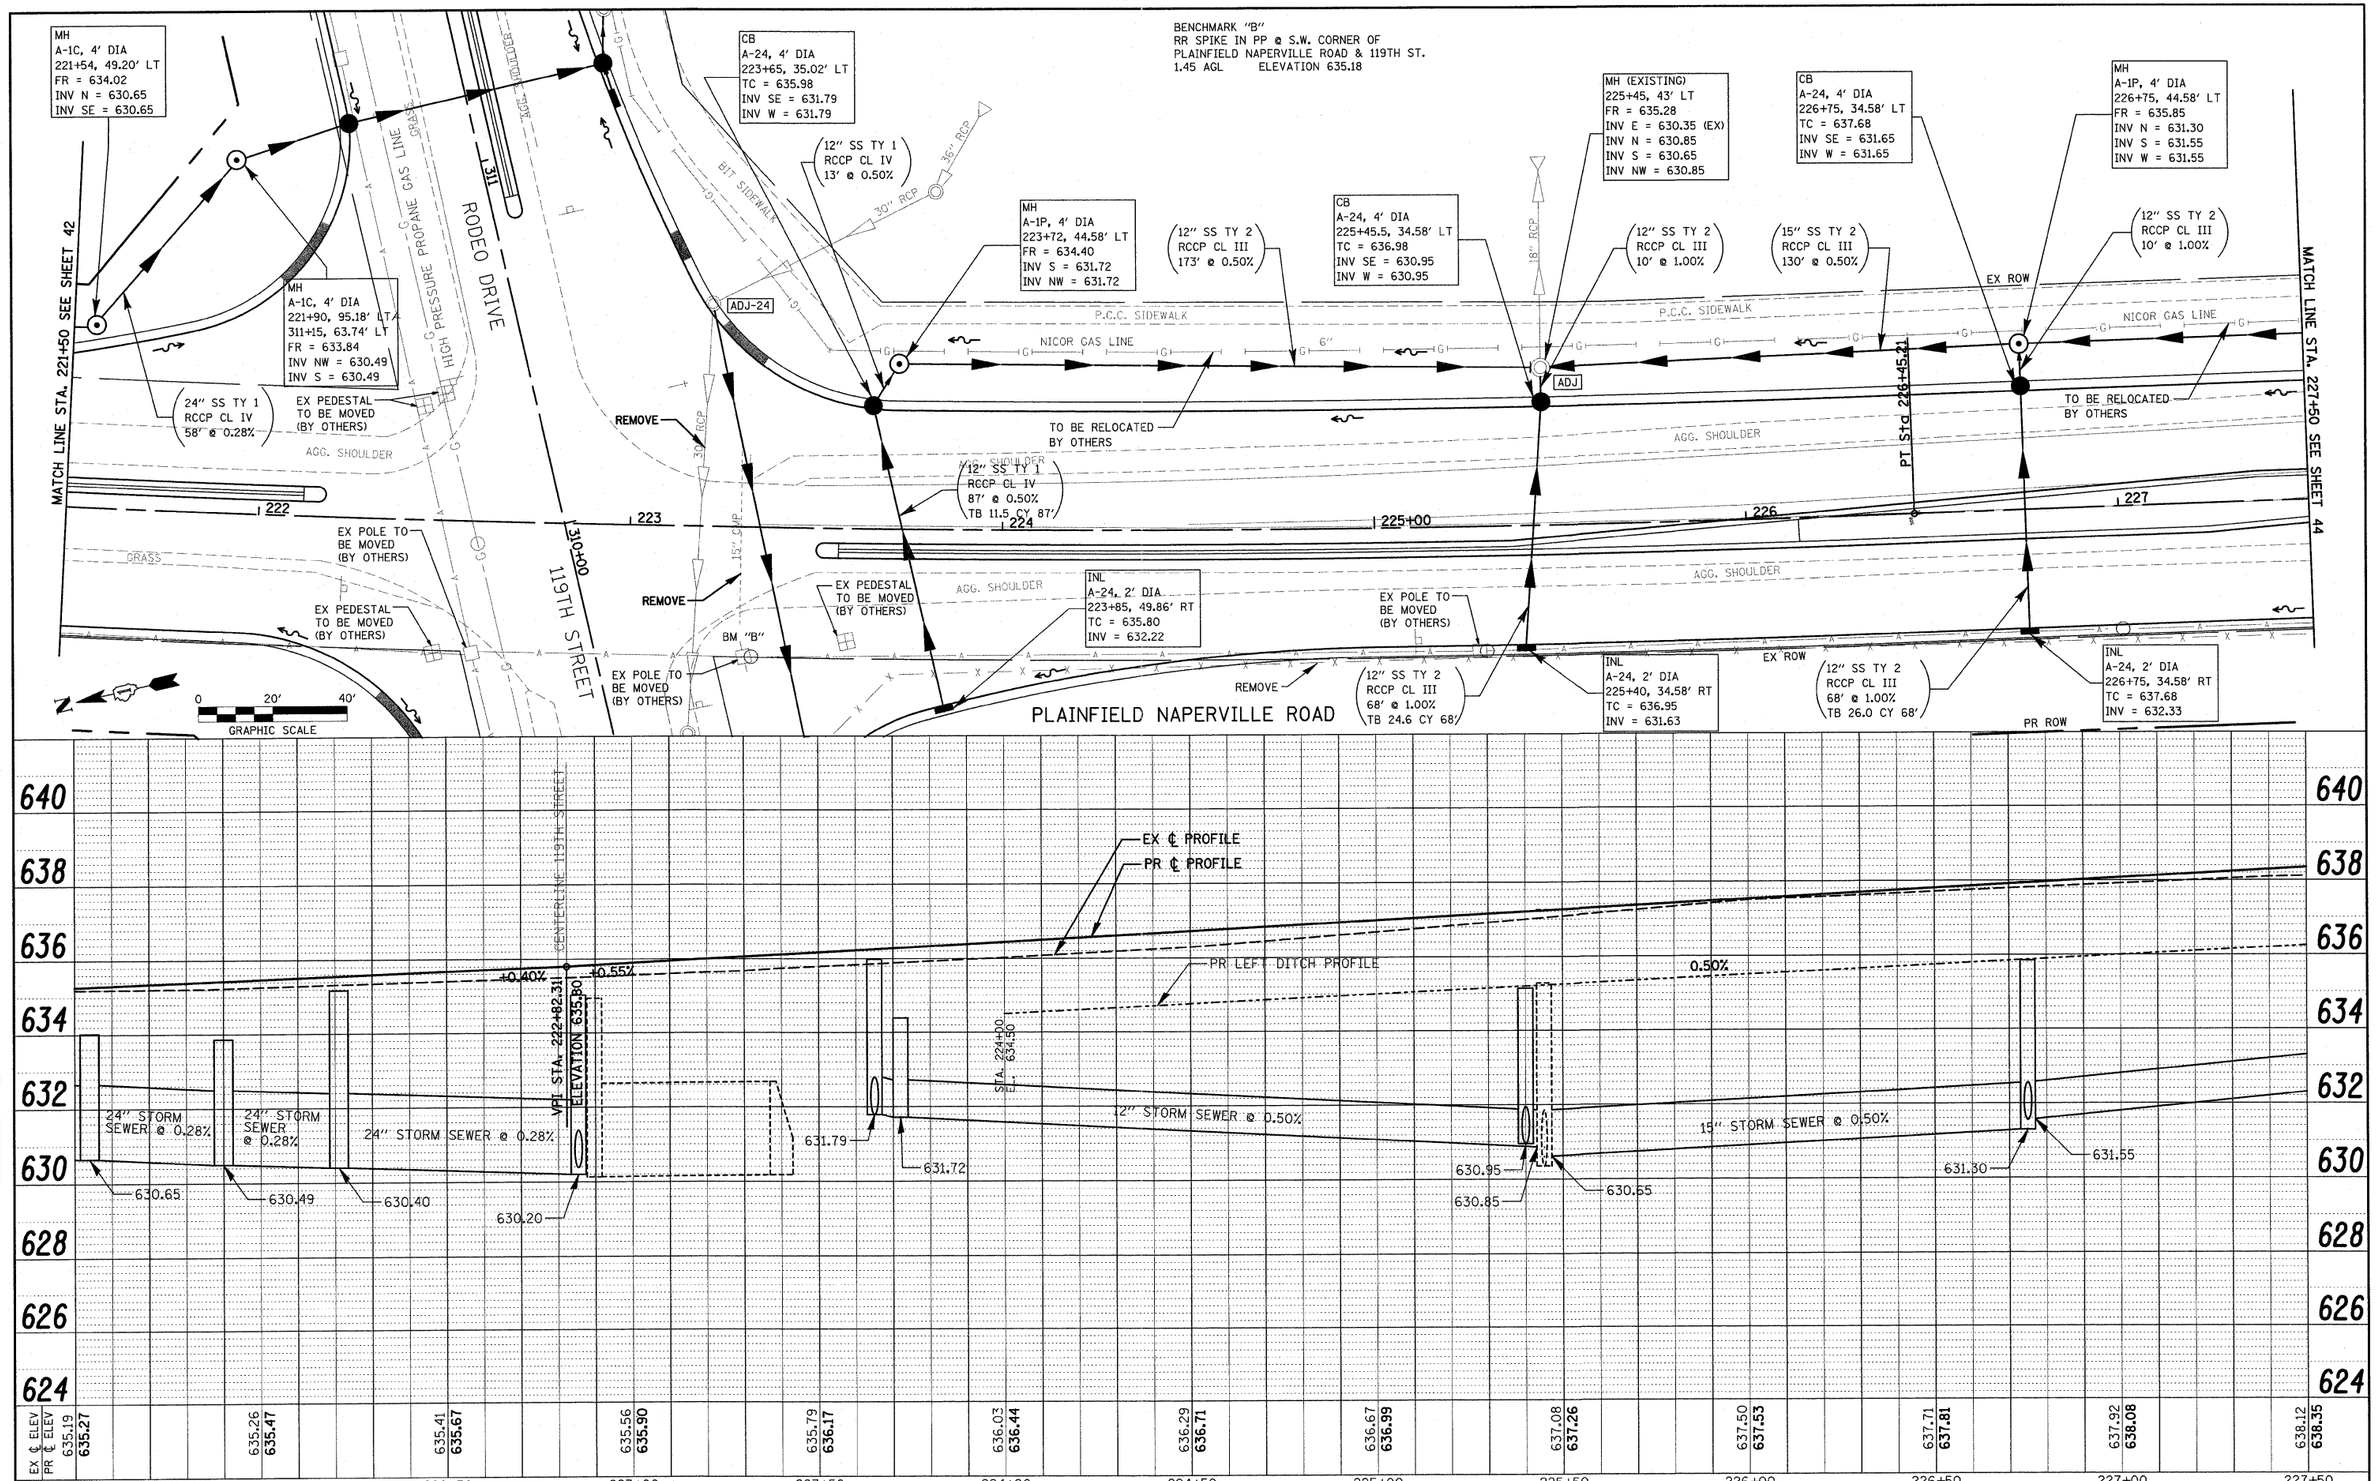

PLAN
SURVEYED
PLOTTED
DRAWN / CHECKED
RT. OF WAY CHECKED
CADD FILE NAME
NOTE BOOK
NO.
BY
DATE

PROFILE
SURVEYED
PLOTTED
DRAWN / CHECKED
RT. OF WAY CHECKED
CADD FILE NAME
NOTE BOOK
NO.
STRUCTURE NO
BY
DATE

FILE NAME = p:\070116\cad\phase 2\dwg\070116-sht-Plain util-pp04.dgn	USER NAME = $USER$	DESIGNED - RN	REVISED -
		DRAWN - JH	REVISED -
	PLOT SCALE = $SCALE$	CHECKED - RN	REVISED -
	PLOT DATE = 1/5/2012	DATE - FEBRUARY 2009	REVISED -

STATE OF ILLINOIS
DEPARTMENT OF TRANSPORTATION

HLR
SCALE: 1" = 20'

UTILITY PLAN & PROFILE
PLAINFIELD NAPERVILLE RD AT 119TH ST /RODEO DR
SHEET NO. 4 OF 7 SHEETS | STA. 225+50 TO STA. 227+50

F.A.U. RTE.	SECTION	COUNTY	TOTAL SHEETS	SHEET NO.
324	04-00036-22-TL	WILL	152	43

CONTRACT NO. 63671
ILLINOIS FED. AID PROJECT