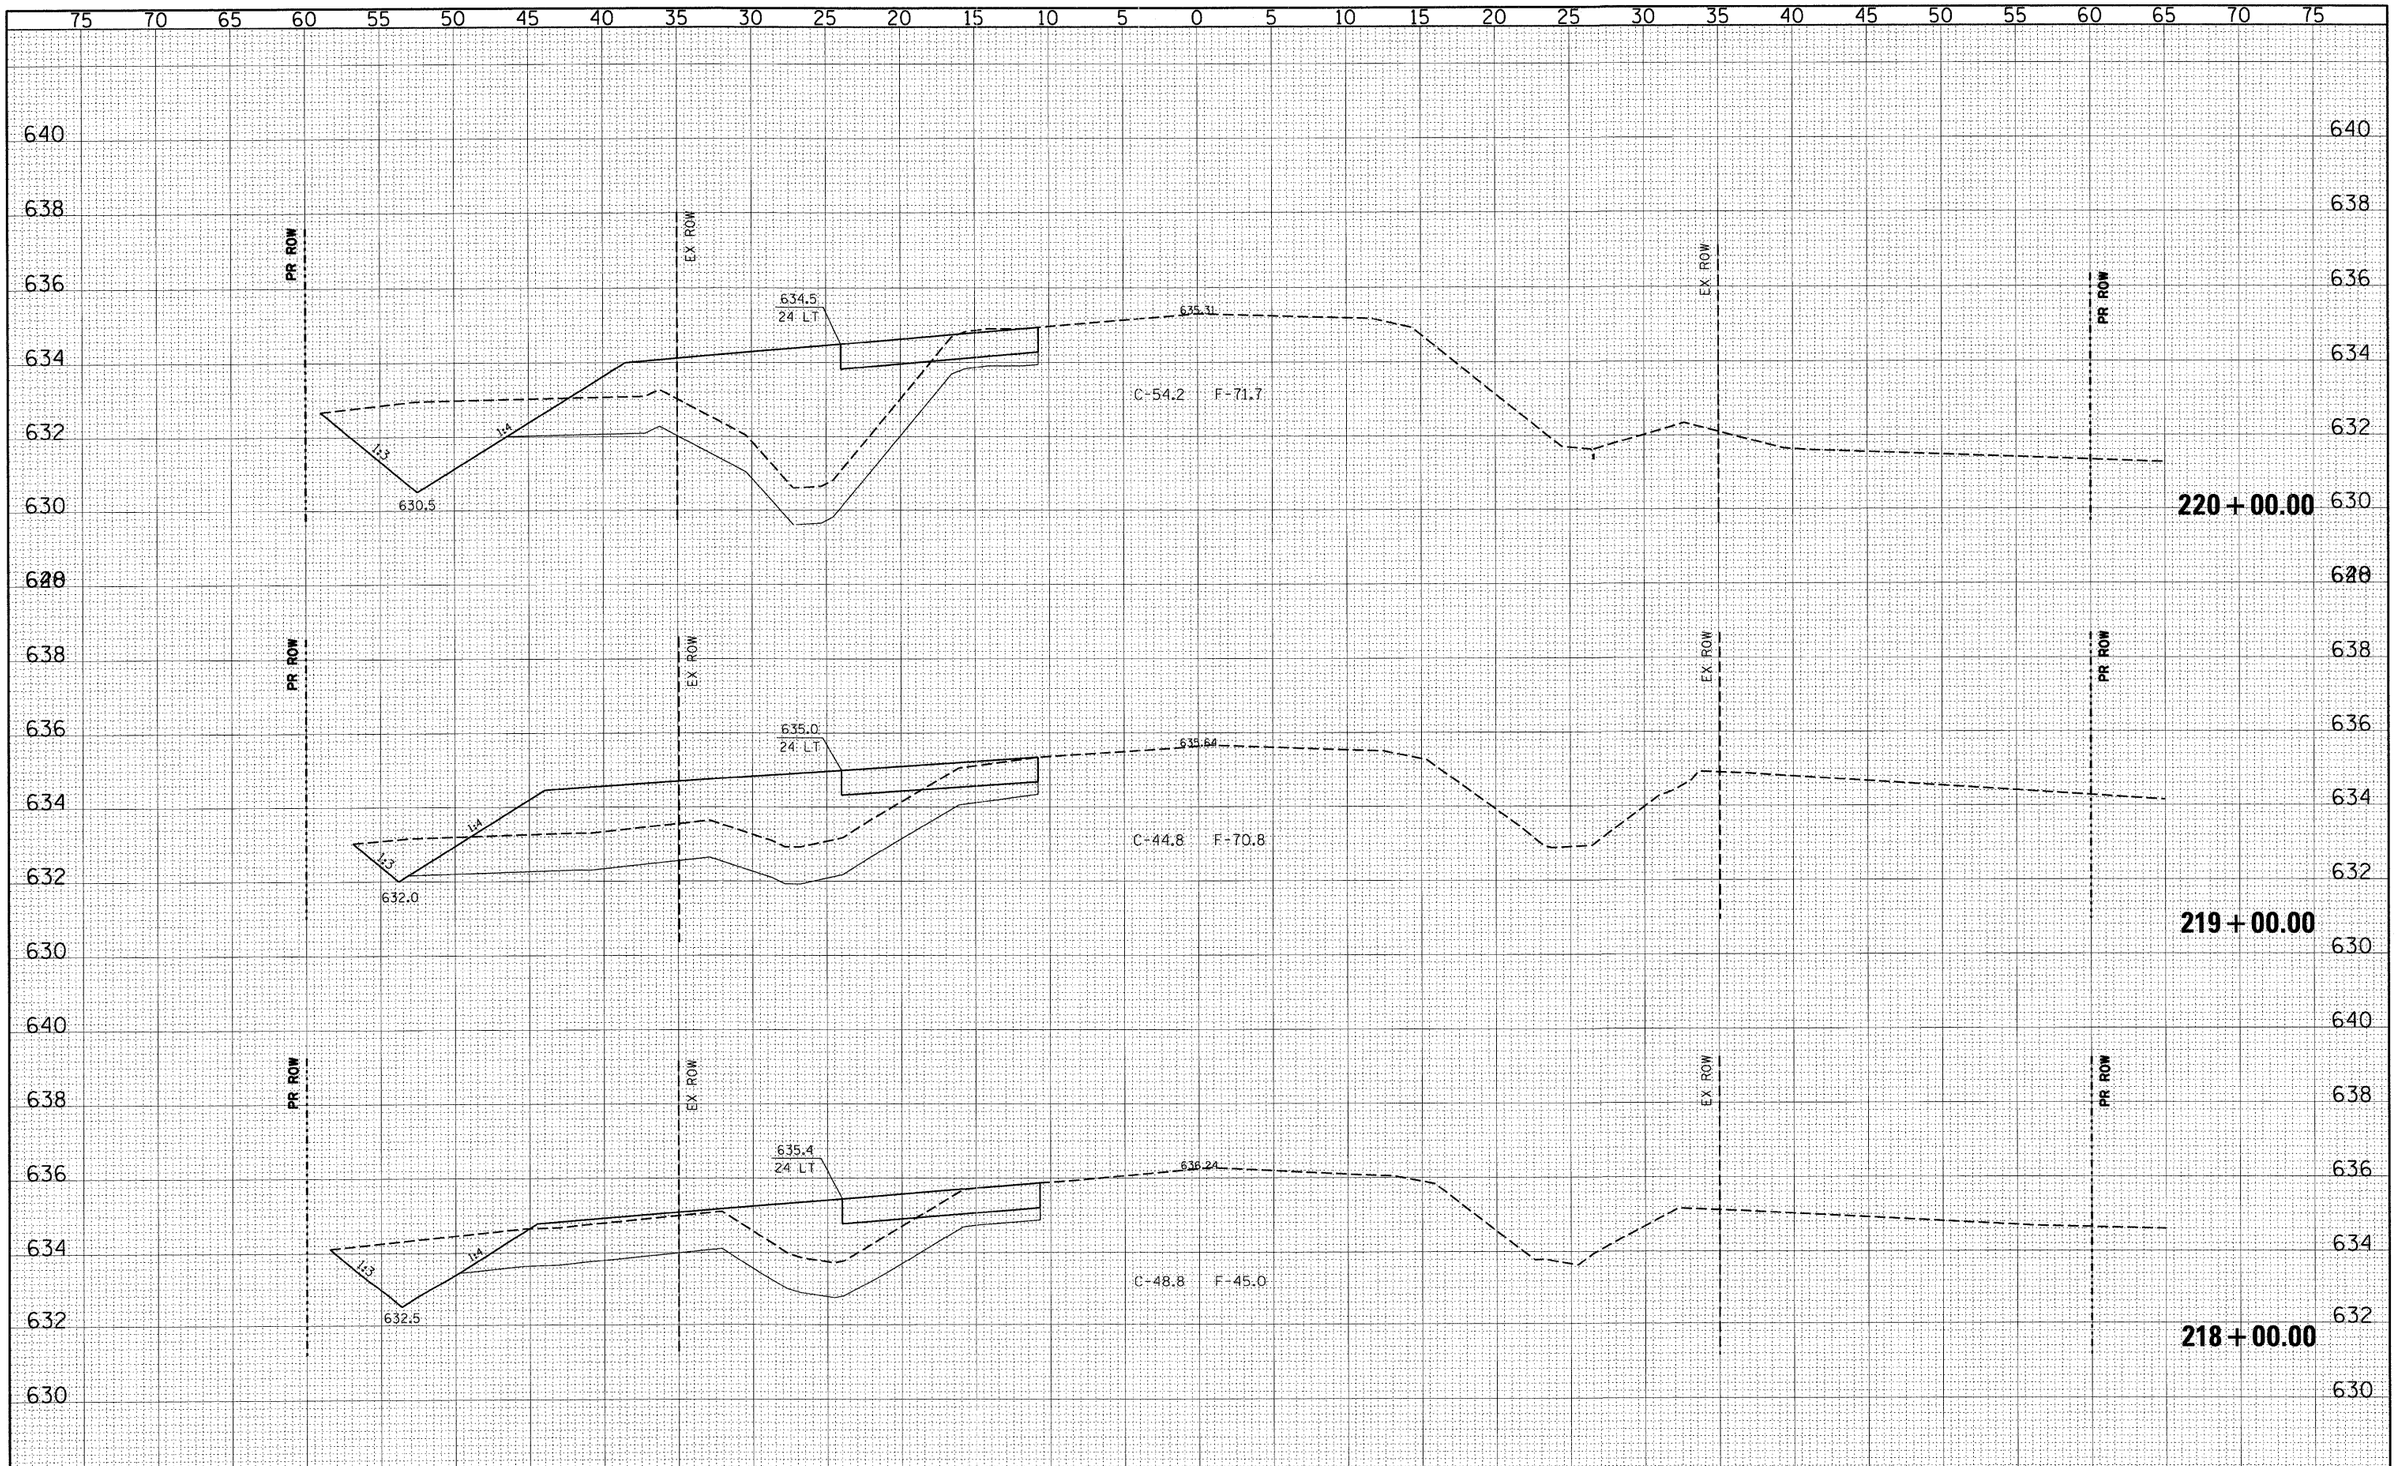

FINAL SURVEY	BY	DATE
SURVEYED		
PLOTTED		
TEMPLATE		
AREAS		
AREAS CHECKED		
NOTE BOOK NO.		

ORIGINAL SURVEY	BY	DATE
SURVEYED		
PLOTTED		
TEMPLATE		
AREAS		
AREAS CHECKED		
NOTE BOOK NO.		

FILE NAME = p:\070116\cad\phase 2\dwg\070116-sxs-Plain staging.dgn

USER NAME = $USER$
PLOT SCALE = $SCALE$
PLOT DATE = 12/20/2011

DESIGNED - CM
DRAWN - JM
CHECKED - CM
DATE - MAY 2009

REVISED -
REVISED -
REVISED -
REVISED -

STATE OF ILLINOIS
DEPARTMENT OF TRANSPORTATION

HLR

PRE-STAGE CROSS SECTIONS - PLAINFIELD NAPERVILLE RD.
PLAINFIELD NAPERVILLE RD AT 119TH ST /RODEO DR

SCALE:1"=5'H 1"=2'V | SHEET NO. 5 OF 10 SHEETS | STA. 218+00.00 TO STA. 220+00.00

F.A.U RTE.	SECTION	COUNTY	TOTAL SHEETS	SHEET NO.
324	04-00036-22-TL	WILL	152	75

CONTRACT NO. 63671

ILLINOIS FED. AID PROJECT