FINAL SURVEY	BY	DATE
SURVEYED		
PLOTTED		
TEMPLATE		
NOTE BOOK		
AREAS		
NO.	AREAS CHECKED	

ORIGINAL SURVEY	BY	DATE
SURVEYED		
PLOTTED		
TEMPLATE		
NOTE BOOK		
AREAS		
NO.	AREAS CHECKED	

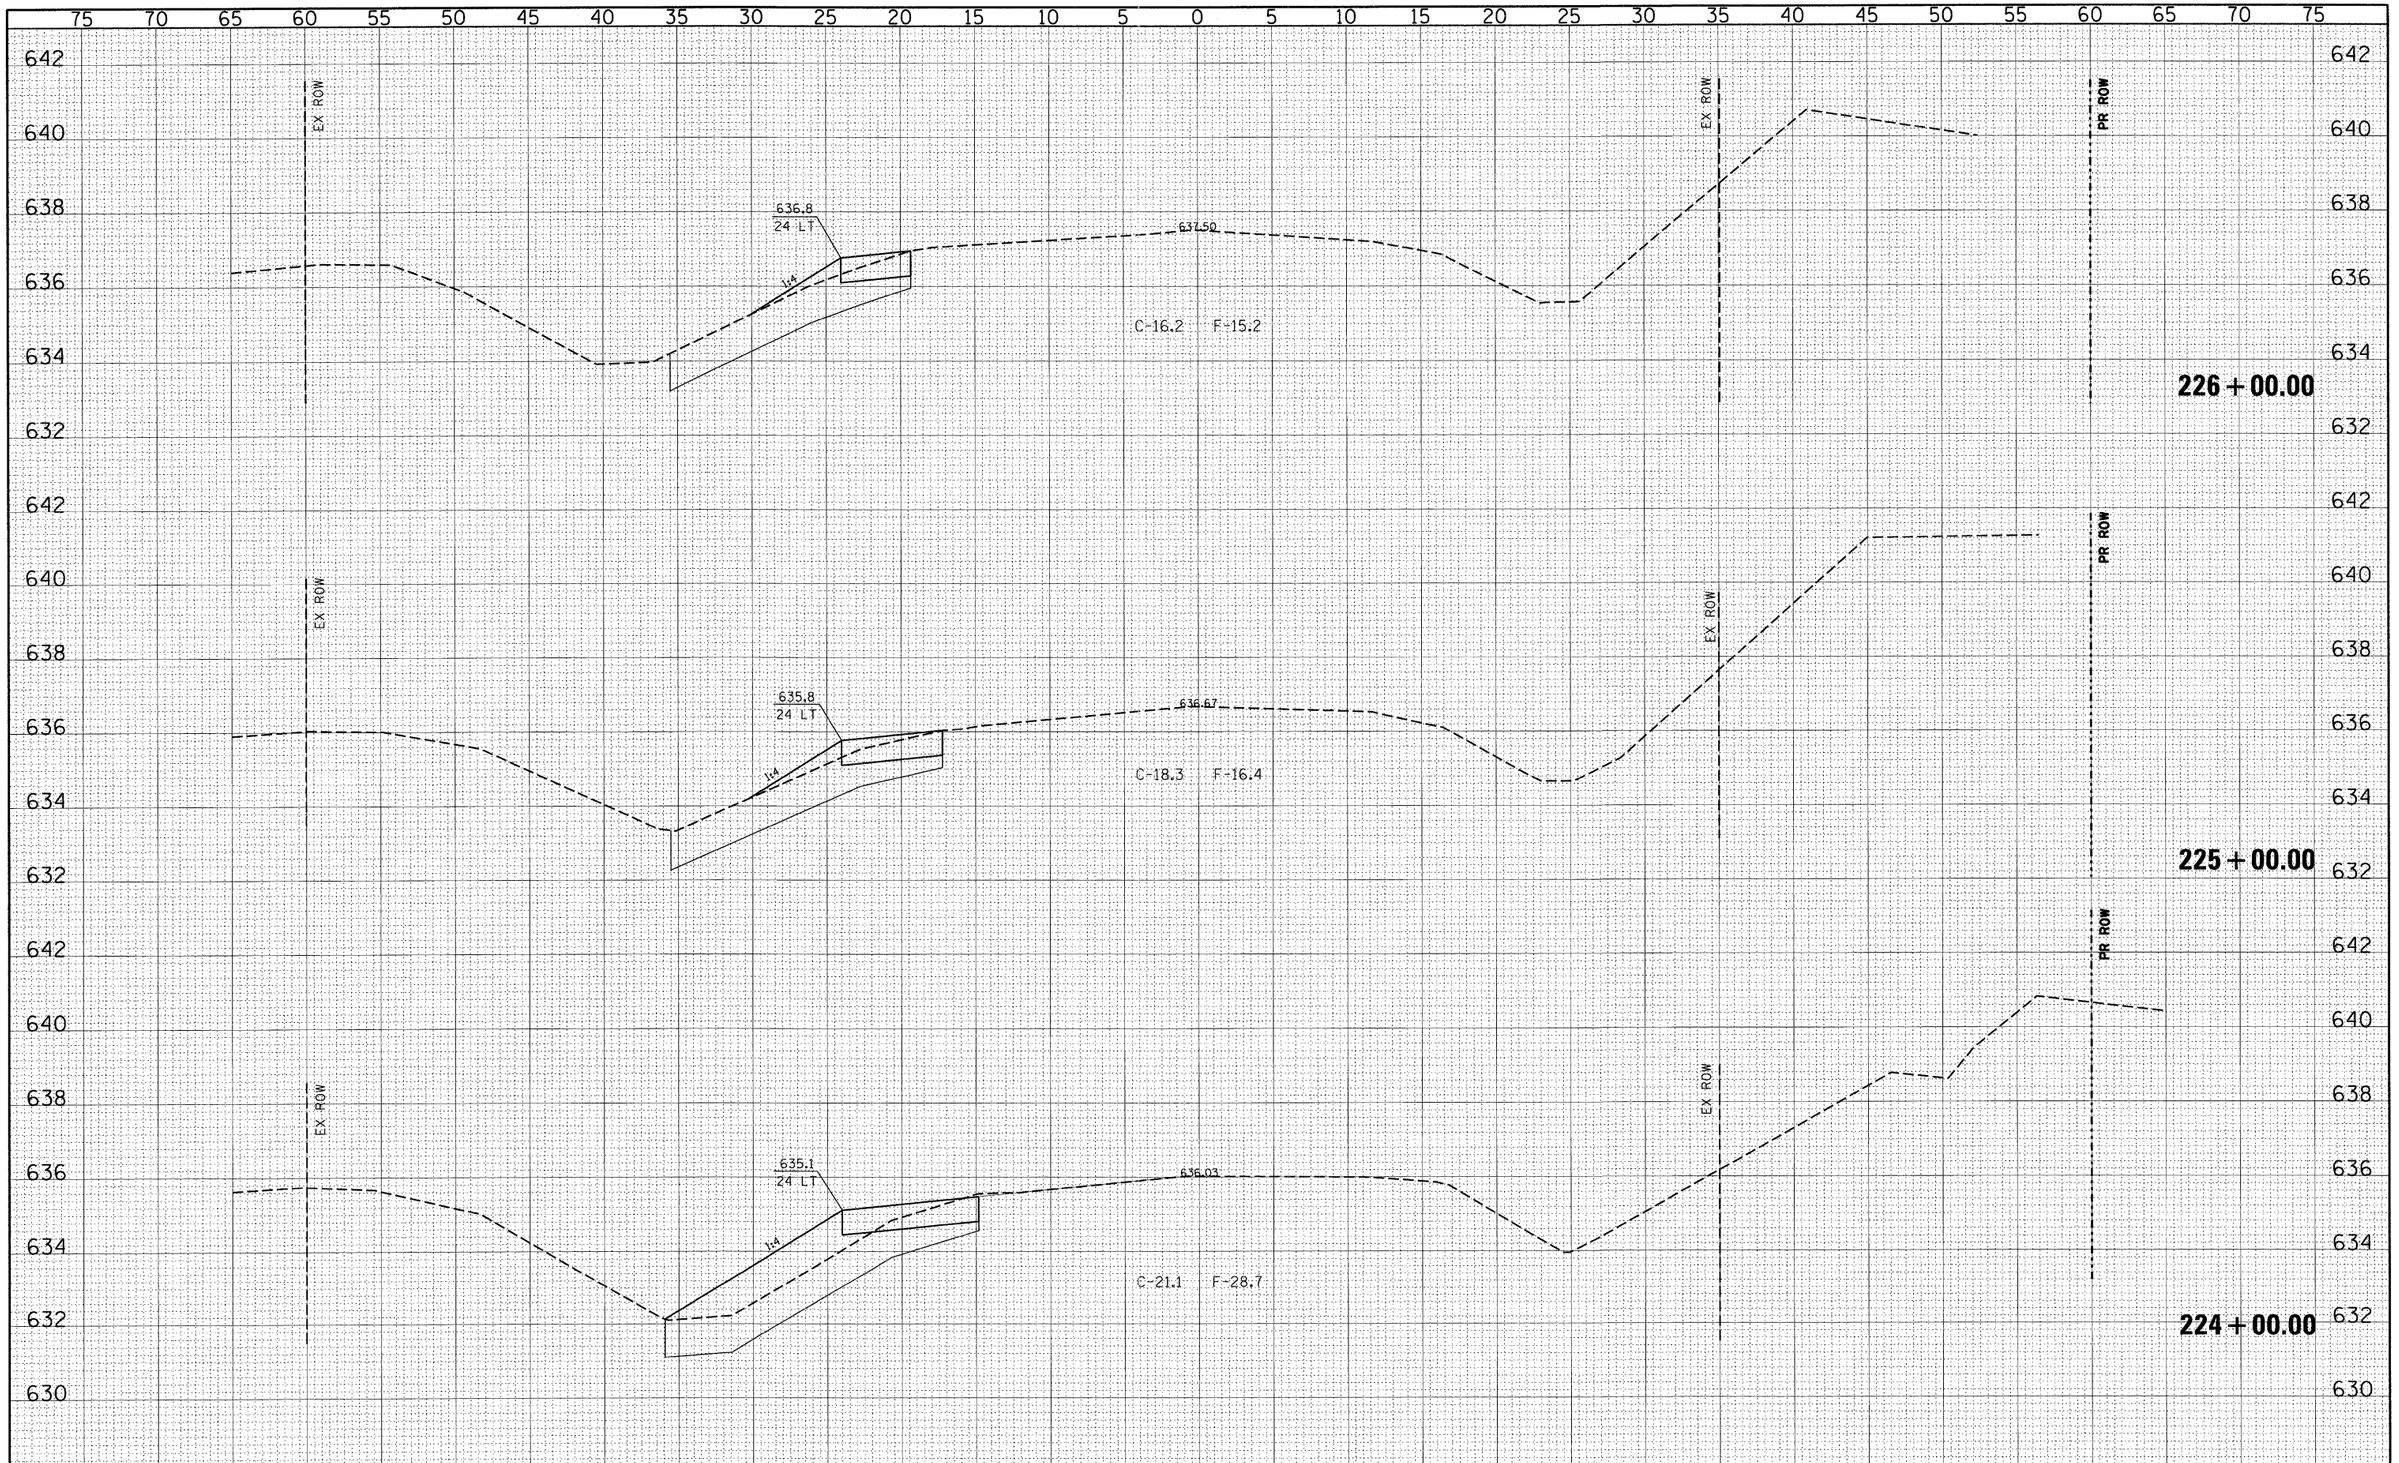

FILE NAME = p:\070116\cad\phase 2\dwg\070116-sxs-Plain staging.dgn	USER NAME = $USER$	DESIGNED - CM	REVISED -
		DRAWN - JM	REVISED -
	PLOT SCALE = $SCALE$	CHECKED - CM	REVISED -
	PLOT DATE = 12/20/2011	DATE - MAY 2009	REVISED -

STATE OF ILLINOIS
DEPARTMENT OF TRANSPORTATION

HLR

PRE-STAGE CROSS SECTIONS - PLAINFIELD NAPERVILLE RD.

PLAINFIELD NAPERVILLE RD AT 119TH ST /RODEO DR

SCALE:1"=5'H 1"=2'V | SHEET NO. 7 OF 10 SHEETS | STA. 224+00.00 TO STA. 226+00.00

F.A.U RTE.	SECTION	COUNTY	TOTAL SHEETS	SHEET NO.
324	04-00036-22-TL	WILL	152	77
		CONTRACT NO. 63671		
	ILLINOIS FED. AID PROJECT			