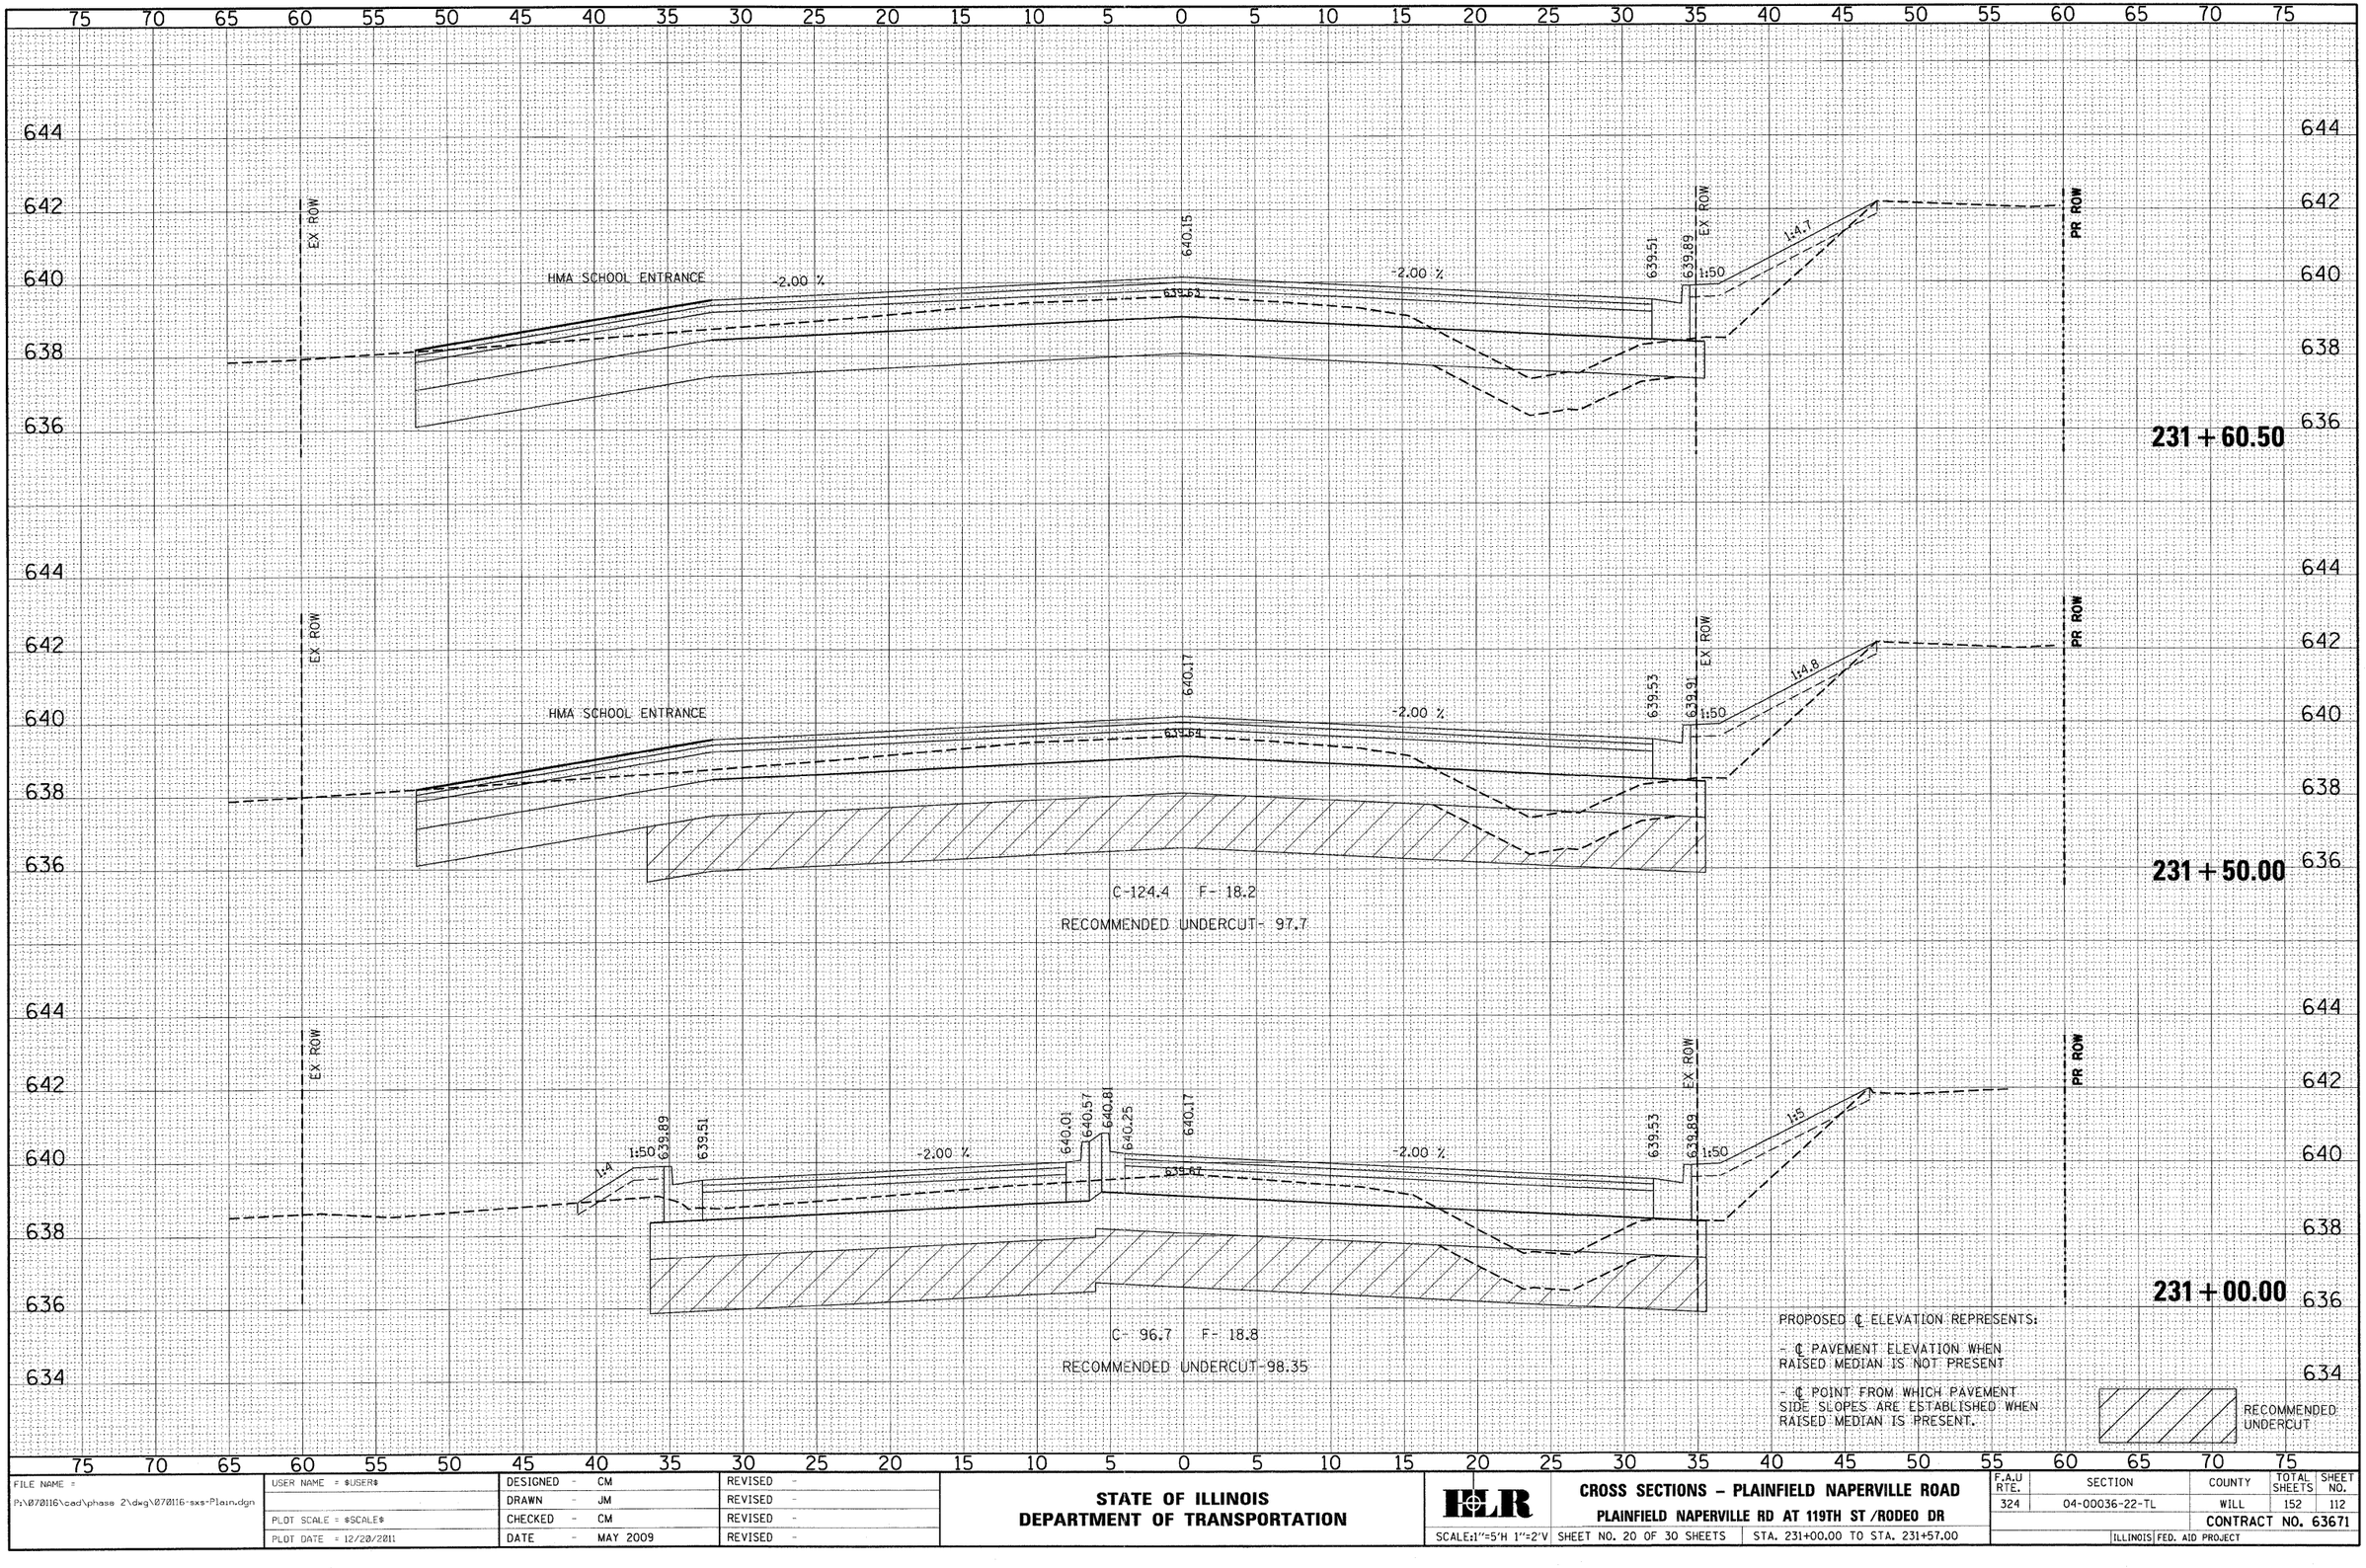

FINAL SURVEY	NOTE BOOK	NO.
SURVEYED		
PLOTTED		
TEMPLATE		
AREAS		
AREAS CHECKED		

BY	DATE

ORIGINAL SURVEY	NOTE BOOK	NO.
SURVEYED		
PLOTTED		
TEMPLATE		
AREAS		
AREAS CHECKED		

BY	DATE

FILE NAME =	USER NAME = $USER$	DESIGNED - CM	REVISED -
P:\070116\cad\phase 2\dwg\070116-sxs-Plain.dgn		DRAWN - JM	REVISED -
	PLOT SCALE = $SCALE$	CHECKED - CM	REVISED -
	PLOT DATE = 12/20/2011	DATE - MAY 2009	REVISED -

STATE OF ILLINOIS
DEPARTMENT OF TRANSPORTATION

HLR

CROSS SECTIONS – PLAINFIELD NAPERVILLE ROAD
PLAINFIELD NAPERVILLE RD AT 119TH ST /RODEO DR

SCALE:1"=5'H 1"=2'V | SHEET NO. 20 OF 30 SHEETS | STA. 231+00.00 TO STA. 231+57.00

F.A.U RTE.	SECTION	COUNTY	TOTAL SHEETS	SHEET NO.
324	04-00036-22-TL	WILL	152	112
		CONTRACT NO. 63671		
	ILLINOIS FED. AID PROJECT			