FINAL SURVEY	BY	DATE
NOTE BOOK	SURVEYED	
NO.	PLOTTED	
	PLOT DATE	
	AREAS	
	AREAS CHECKED	

ORIGINAL SURVEY	BY	DATE
NOTE BOOK	SURVEYED	
NO.	PLOTTED	
	PLOT DATE	
	AREAS	
	AREAS CHECKED	

PROPOSED ~ ELEVATION REPRESENTS:

~ ~ PAVEMENT ELEVATION WHEN RAISED MEDIAN IS NOT PRESENT

~ ~ POINT FROM WHICH PAVEMENT SIDE SLOPES ARE ESTABLISHED WHEN RAISED MEDIAN IS PRESENT.

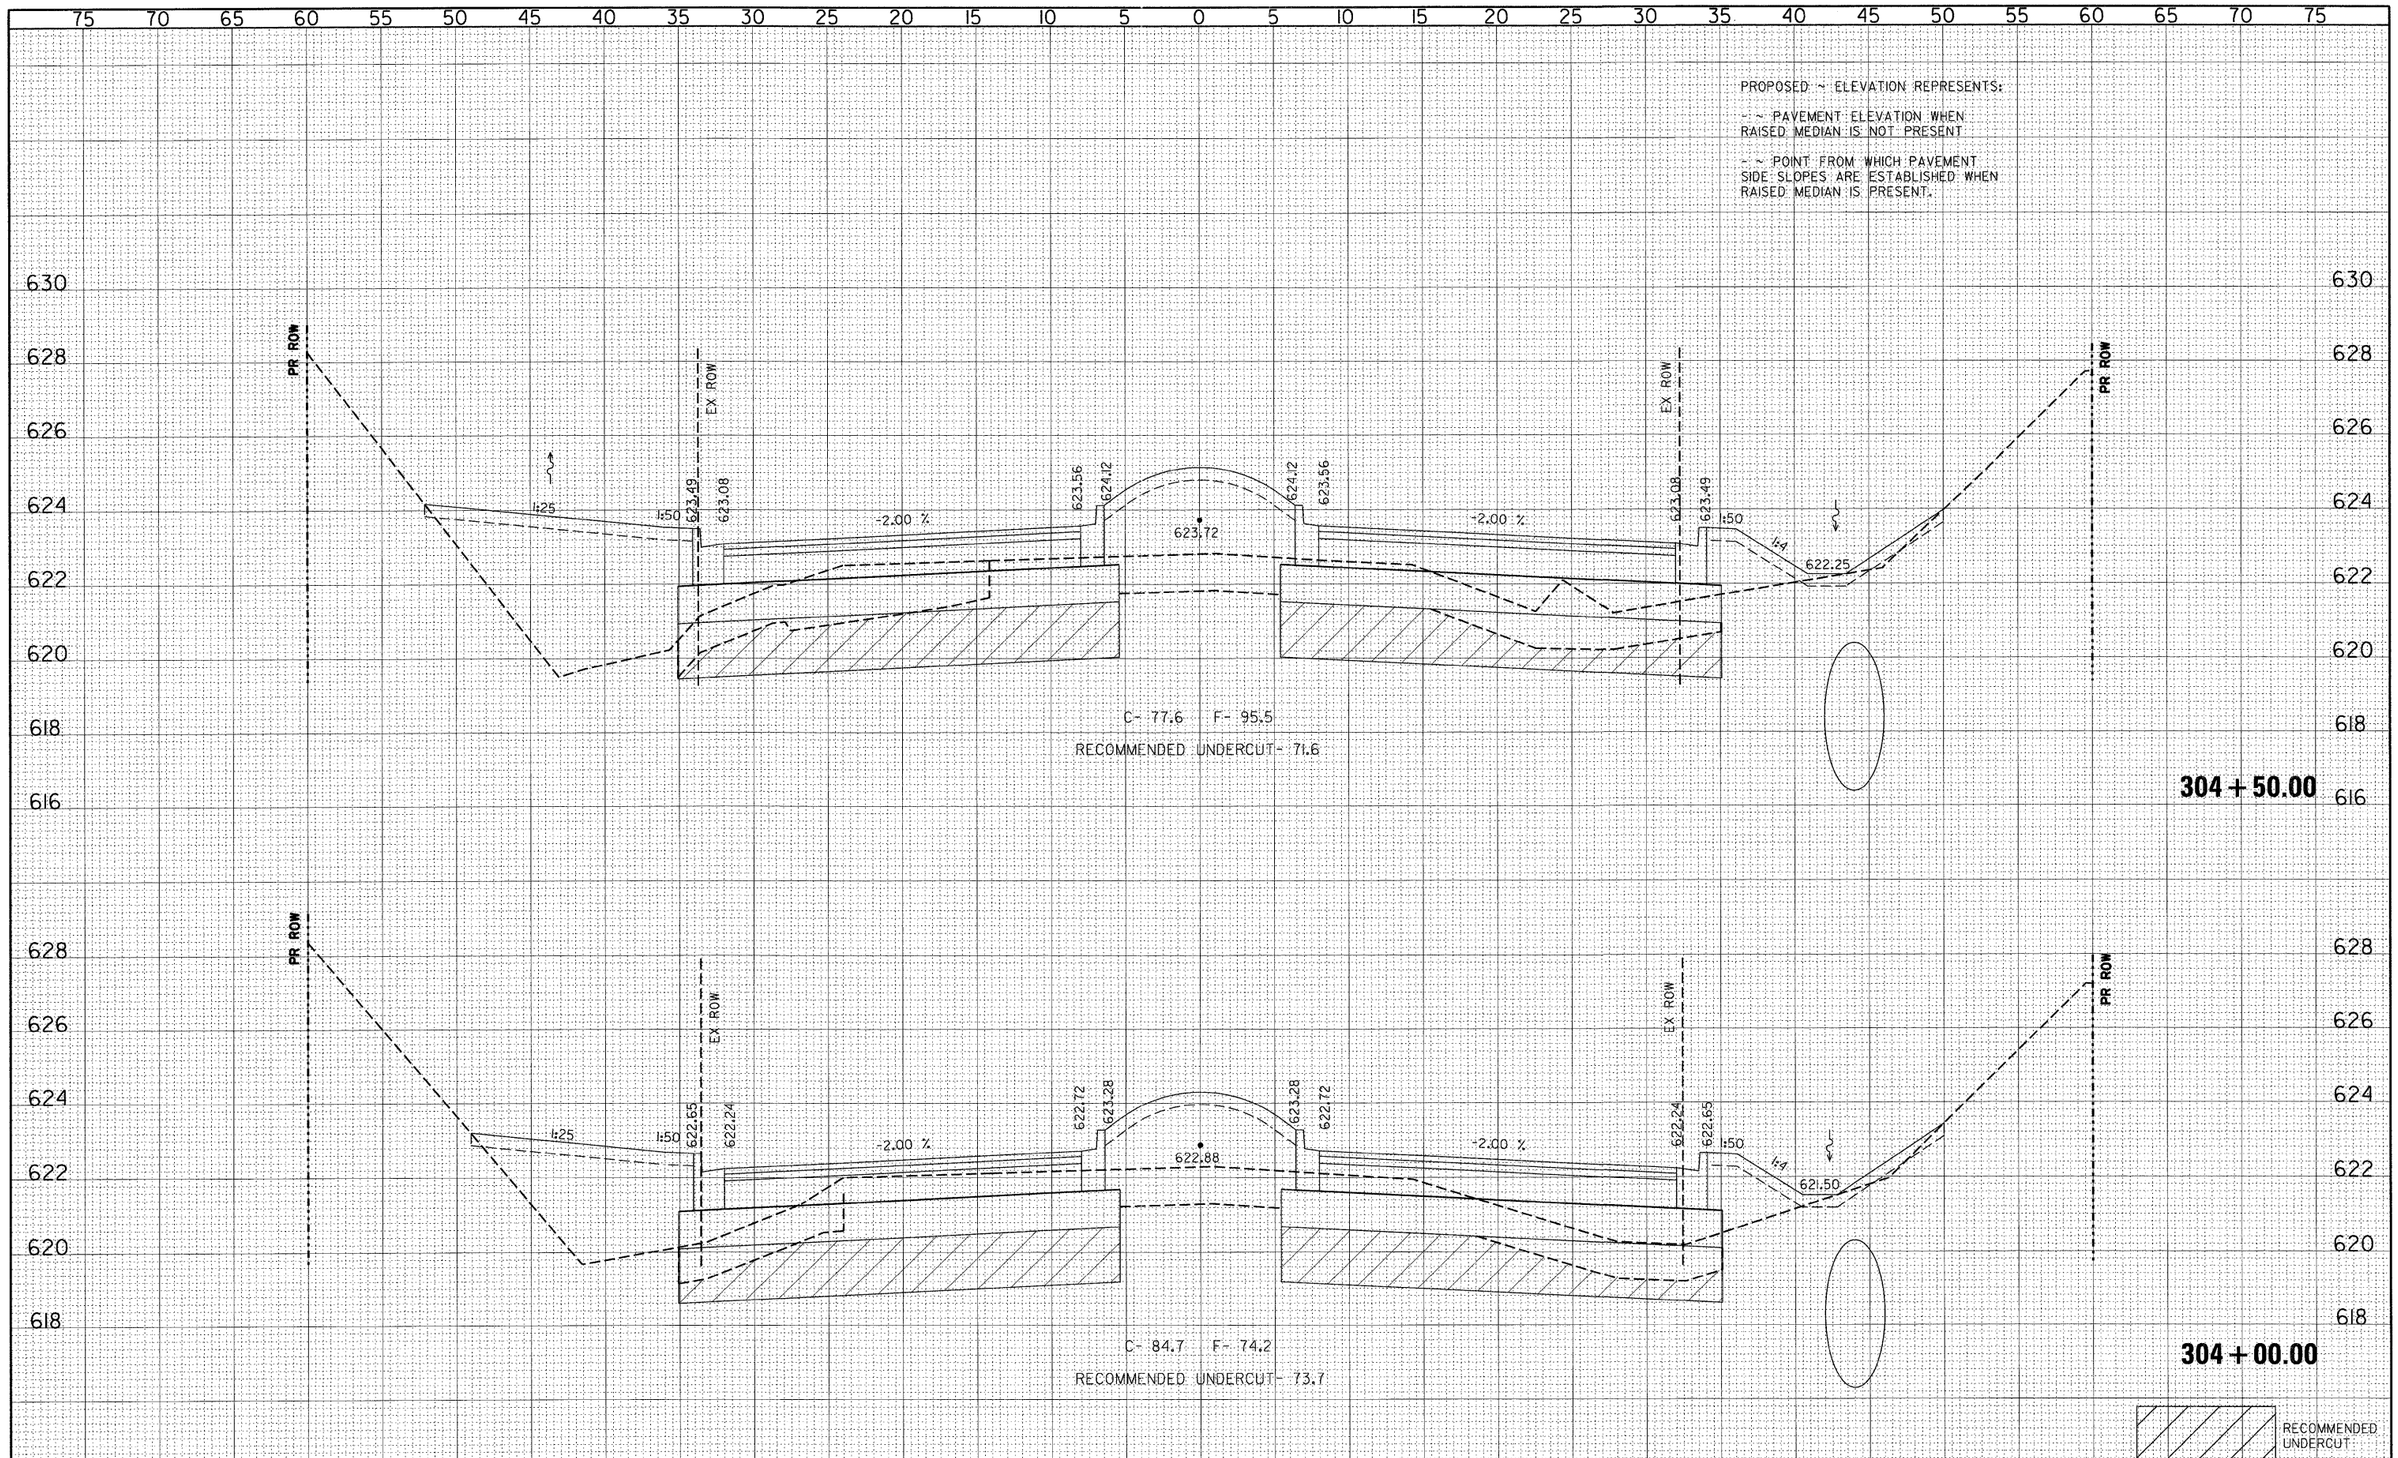

FILE NAME = ps\070116\cad\phase 2\dwg\070116-sxs-119th.dgn	USER NAME = $USER$	DESIGNED - CM	REVISED -	STATE OF ILLINOIS DEPARTMENT OF TRANSPORTATION	HLR
		DRAWN - JM	REVISED -		CROSS SECTIONS – 119th STREET
	PLOT SCALE = $SCALE$	CHECKED - CM	REVISED -		PLAINFIELD NAPERVILLE RD AT 119TH ST /RODEO DR
	PLOT DATE = 12/20/2011	DATE - MAY 2009	REVISED -		SCALE:1"=5'H 1"=2'V | SHEET NO. 12 OF 30 SHEETS | STA. 304+00.00 TO STA. 304+50.00

F.A.U RTE.	SECTION	COUNTY	TOTAL SHEETS	SHEET NO.
324	04-00036-22-TL	WILL	152	134
		CONTRACT NO. 63671		
	ILLINOIS FED. AID PROJECT			