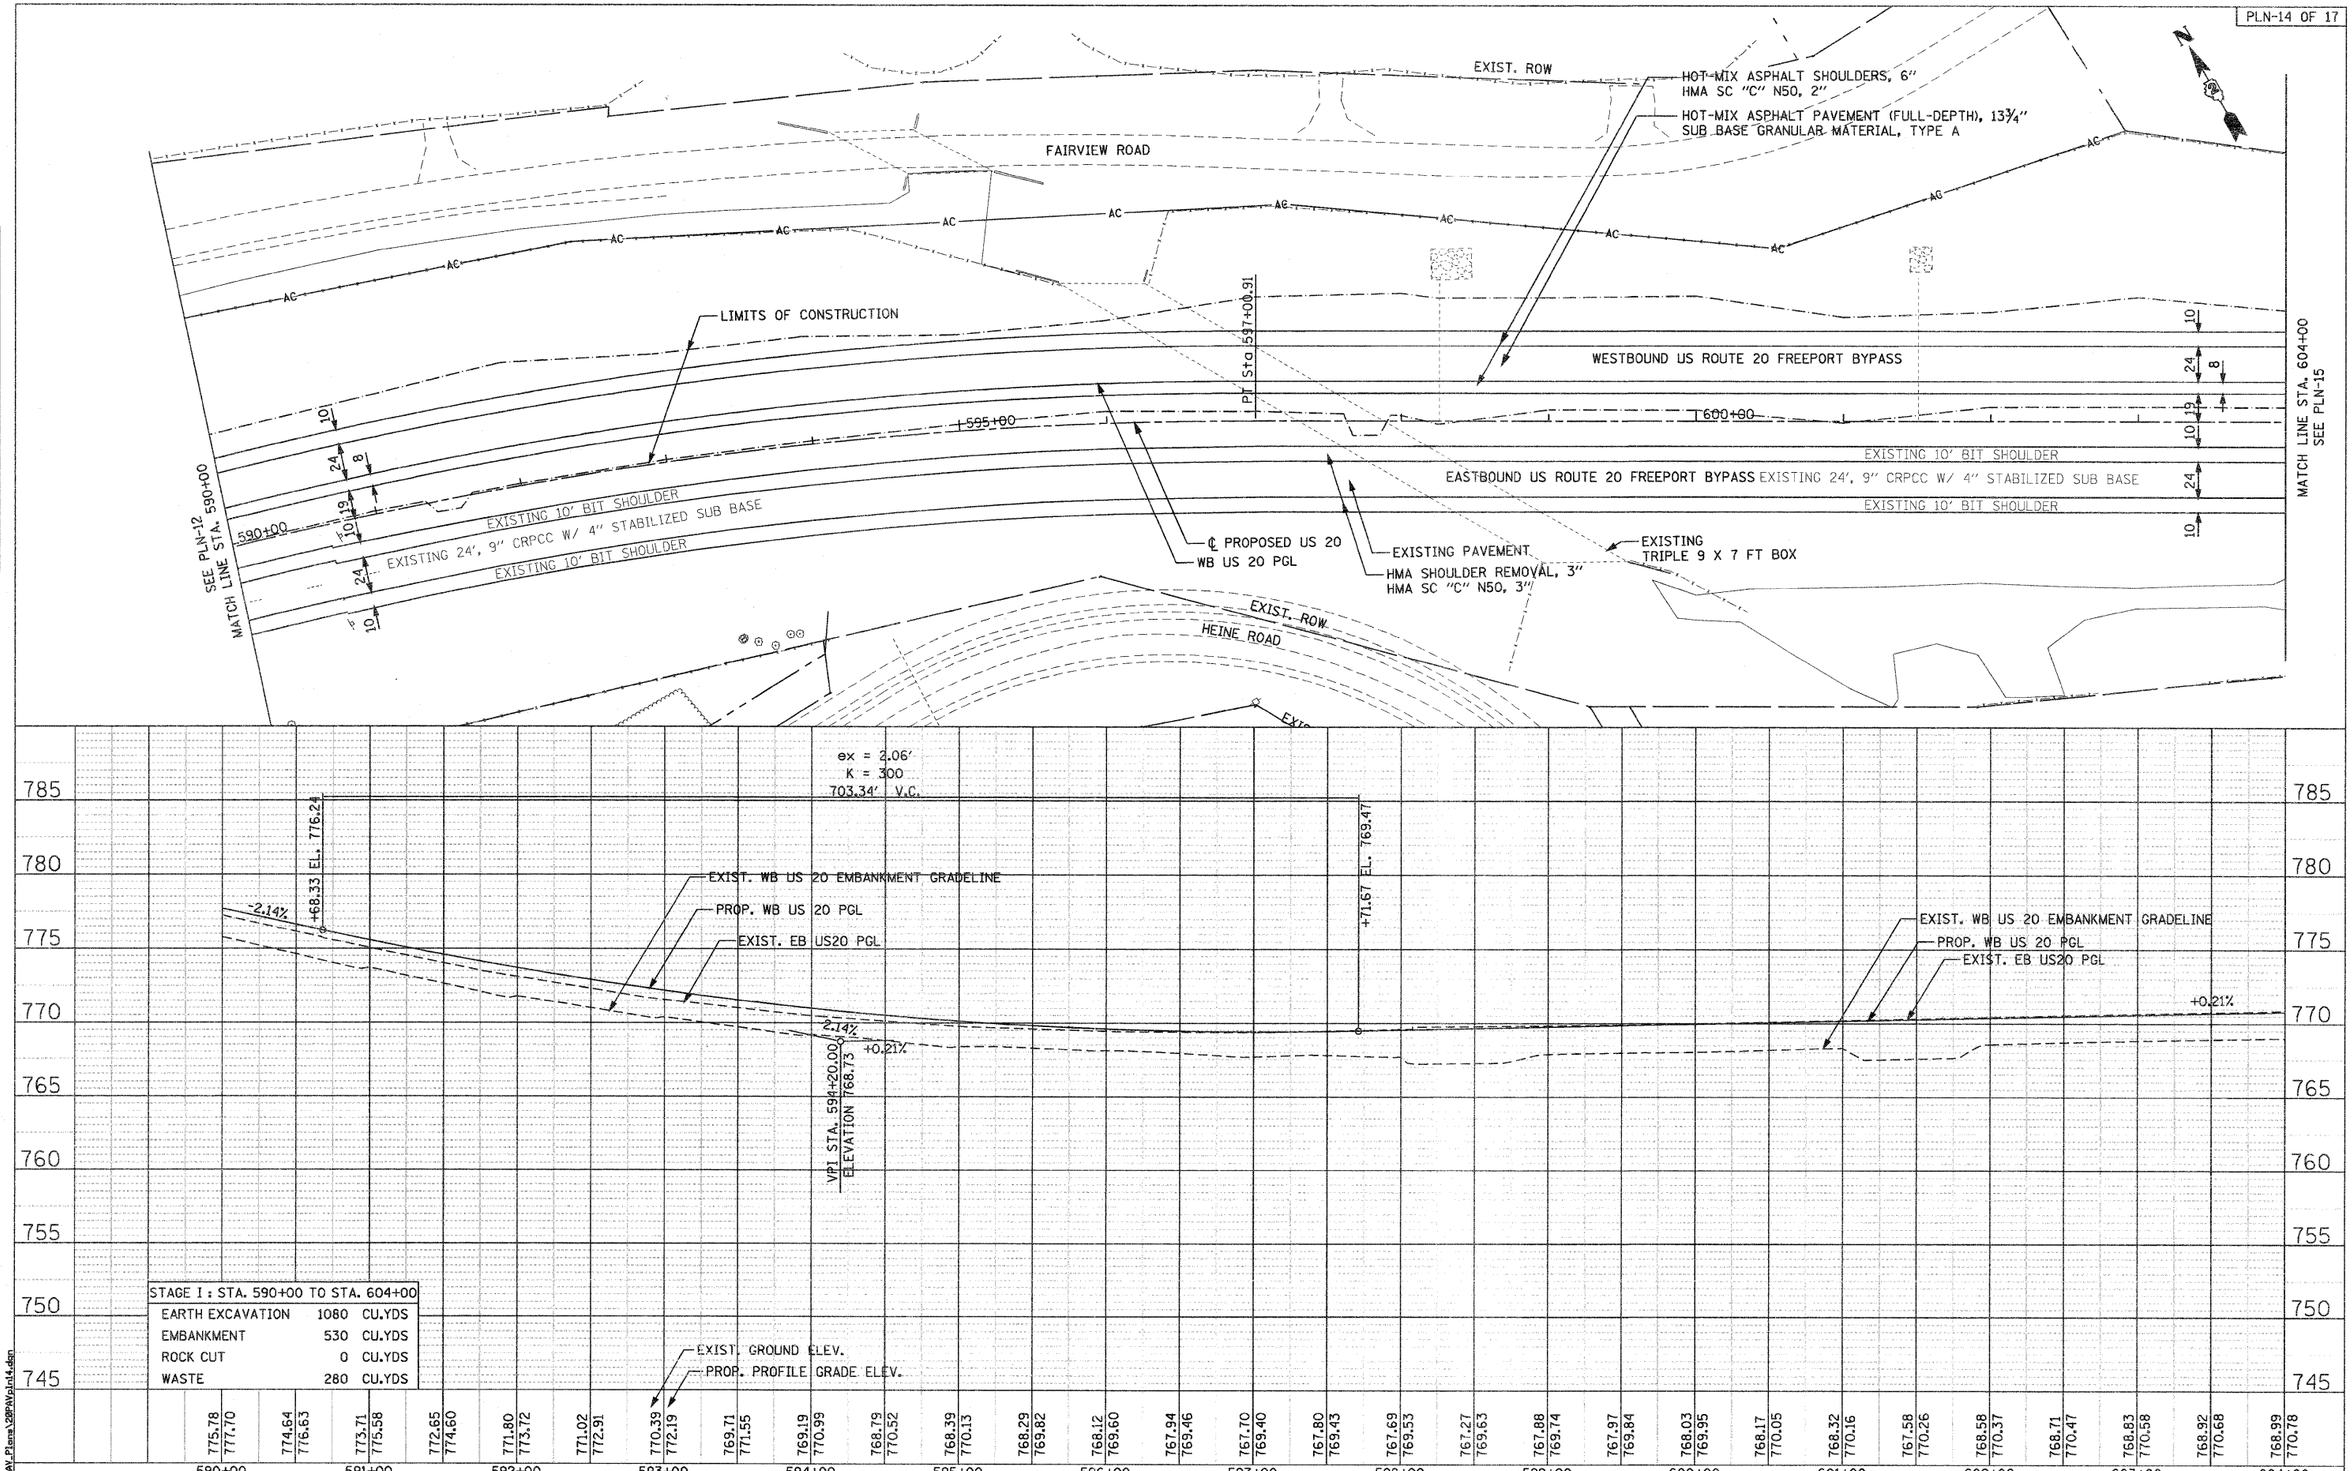

STAGE I : STA. 590+00 TO STA. 604+00		
EARTH EXCAVATION	1080	CU.YDS
EMBANKMENT	530	CU.YDS
ROCK CUT	0	CU.YDS
WASTE	280	CU.YDS

PLAN — NOTE BOOK NO. — SURVEYED — PLOTTED — ALIGNMENT CHECKED — RT. OF WAY CHECKED — CADD FILE NAME — BY — DATE

PROFILE — NOTE BOOK NO. — SURVEYED — PLOTTED — GRADES CHECKED — B.M. NOTED — STRUCTURE NOTATNS CHKD — BY — DATE

PARSONS BRINCKERHOFF
220 West Monroe St., Suite 900
Chicago, IL 60606, (312) 782-8150

USER NAME = MMS	DESIGNED - MMS	REVISED -	
	DRAWN - MMS	REVISED -	
PLOT SCALE = 50.00 ' / IN.	CHECKED - RMH	REVISED -	
PLOT DATE = 9/28/11	DATE - 12/02/2011	REVISED -	

STATE OF ILLINOIS
DEPARTMENT OF TRANSPORTATION

PLAN AND PROFILE
WESTBOUND U.S. ROUTE 20 Rev. 2-22-12

SCALE: 1"=50' | SHEET NO. 14 OF 17 SHEETS | STA. 590+00 TO STA. 604+00

F.A. RTE.	SECTION	COUNTY	TOTAL SHEETS	SHEET NO.
301	177-2-1	STEPHENSON	211	51
FINAL SUBMITTAL		CONTRACT NO. 64860		
		ILLINOIS FED. AID PROJECT P-92-014-03		

T:\16814A\Civil\PAV_Plans\20PAVpln14.dgn