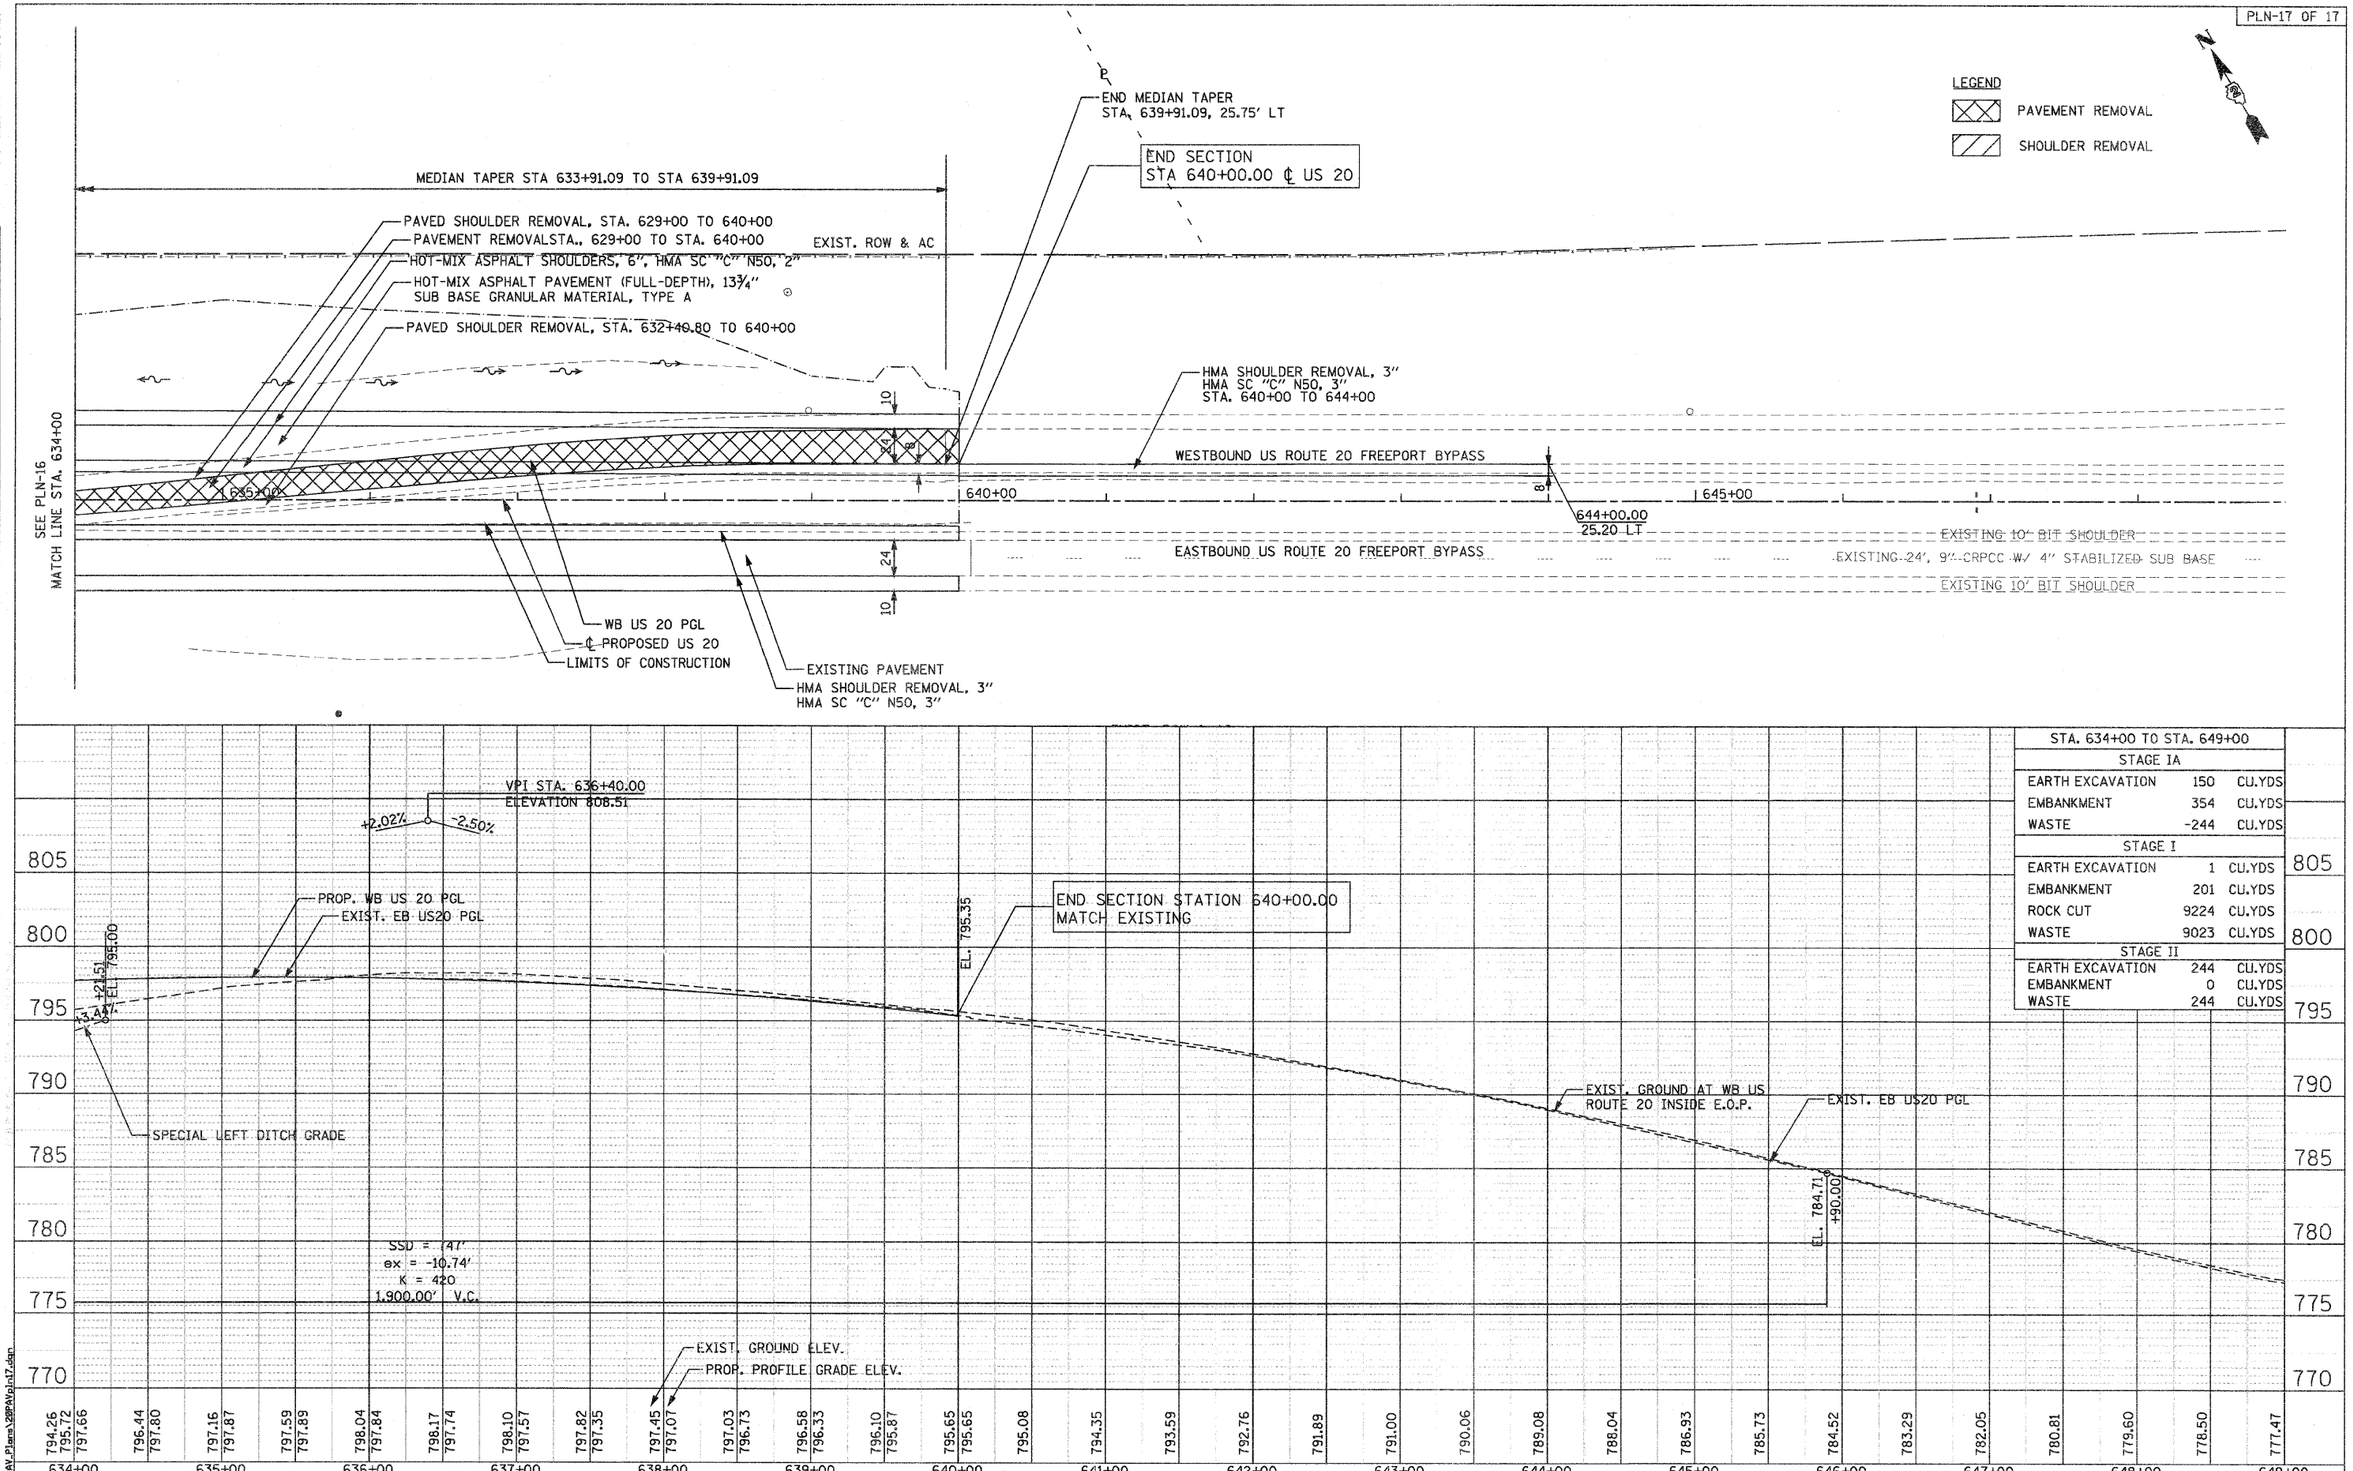

STA. 634+00 TO STA. 649+00		
STAGE IA		
EARTH EXCAVATION	150	CU.YDS
EMBANKMENT	354	CU.YDS
WASTE	-244	CU.YDS
STAGE I		
EARTH EXCAVATION	1	CU.YDS
EMBANKMENT	201	CU.YDS
ROCK CUT	9224	CU.YDS
WASTE	9023	CU.YDS
STAGE II		
EARTH EXCAVATION	244	CU.YDS
EMBANKMENT	0	CU.YDS
WASTE	244	CU.YDS

PLAN — NOTE BOOK NO. — SURVEYED — PLOTTED — ALIGNMENT CHECKED — RT. OF WAY CHECKED — CADD FILE NAME — BY — DATE

PROFILE — NOTE BOOK NO. — SURVEYED — PLOTTED — GRADES CHECKED — B.M. NOTED — STRUCTURE NOTATNS CHKD — BY — DATE

T:\18814A\Civil\PAV_Plans\20PAVpln17.dgn

PARSONS BRINCKERHOFF
230 West Monroe St., Suite 900
Chicago, IL 60606, (312) 782-8150

USER NAME = MMS	DESIGNED - MMS	REVISED -	
	DRAWN - MMS	REVISED -	
PLOT SCALE = 50.00 ' / IN.	CHECKED - RMH	REVISED -	
PLOT DATE = 9/28/11	DATE - 12/02/2011	REVISED -	

STATE OF ILLINOIS
DEPARTMENT OF TRANSPORTATION

PLAN AND PROFILE
WESTBOUND U.S. ROUTE 20 Rev. 2-22-12

SCALE: 1"=50' | SHEET NO. 17 OF 17 SHEETS | STA. 634+00 TO STA. 649+00

F.A. RTE.	SECTION	COUNTY	TOTAL SHEETS	SHEET NO.
301	177-2-1	STEPHENSON	211	54
FINAL SUBMITTAL		CONTRACT NO. 64860		
		ILLINOIS FED. AID PROJECT P-92-014-03		