LEGEND

- WORK AREA
- DRUMS WITH STEADY BURNING MONO-DIRECTIONAL LIGHTS AT 50' C-C IN TAPERS AND 100' C-C IN TANGENTS
- SIGN ON PORTABLE OR PERMANENT SUPPORT
- FLAGGER WITH TRAFFIC CONTROL SIGN
- BARRICADE OR DRUM WITH FLASHING LIGHT
- TYPE III BARRICADE WITH FLASHING LIGHTS
- DIRECTION INDICATOR BARRICADE WITH STEADY BURN MONODIRECTIONAL LIGHT
- DIRECTION OF TRAFFIC
- TEMPORARY PAVEMENT
- VERTICAL PANELS AT 50' SPACING IN CURVES AND 100' SPACING IN TANGENTS

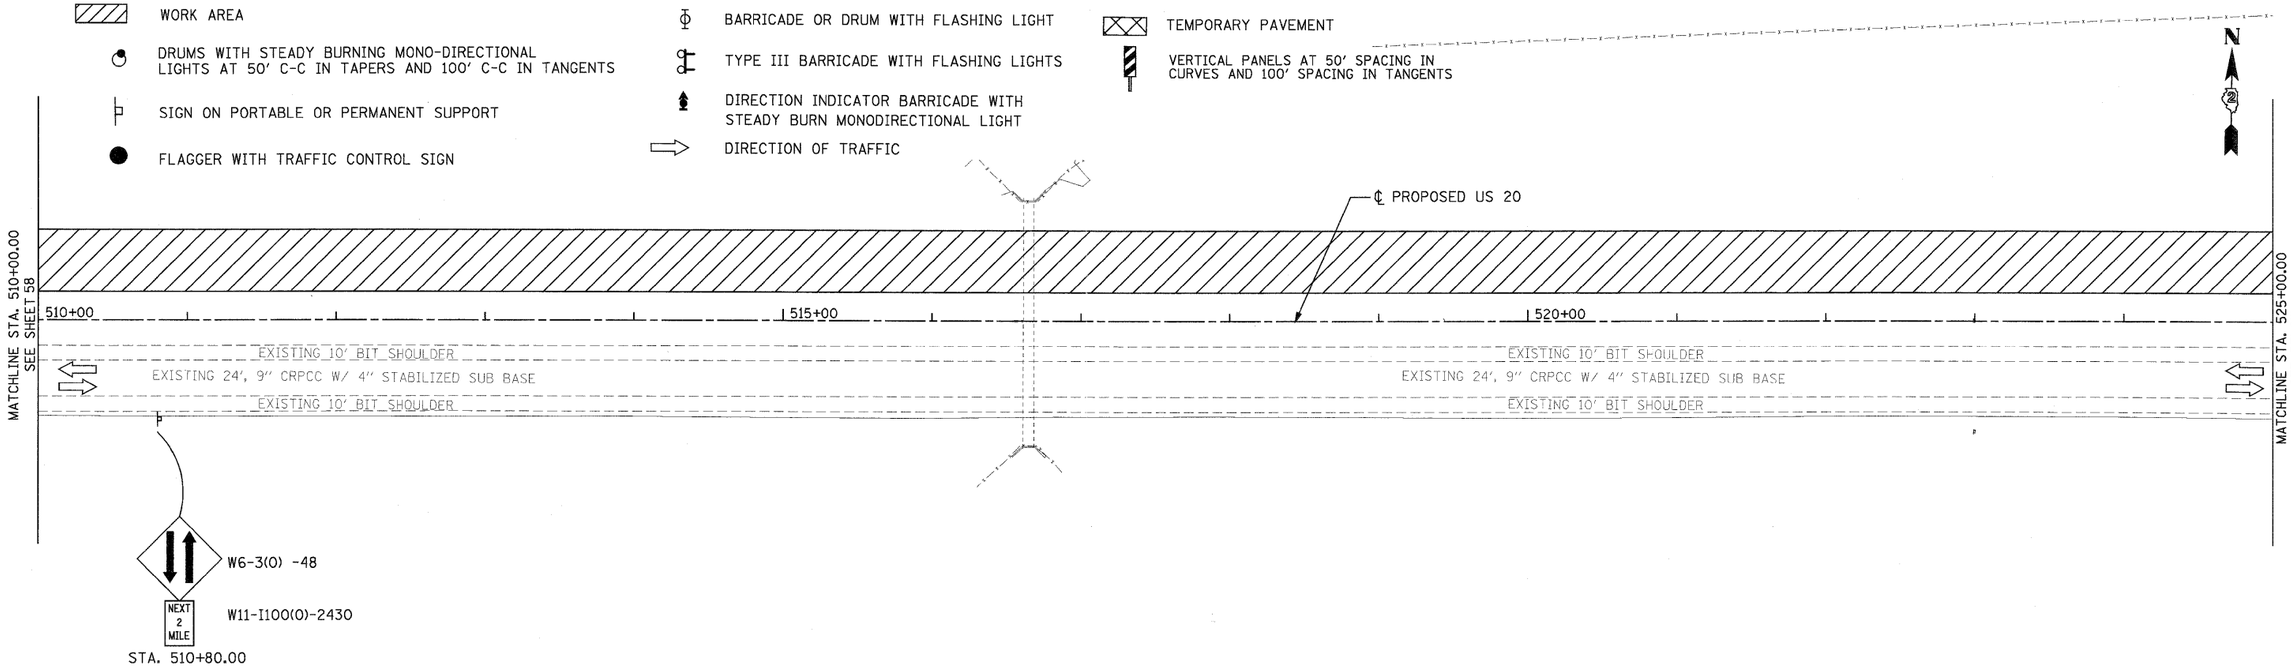

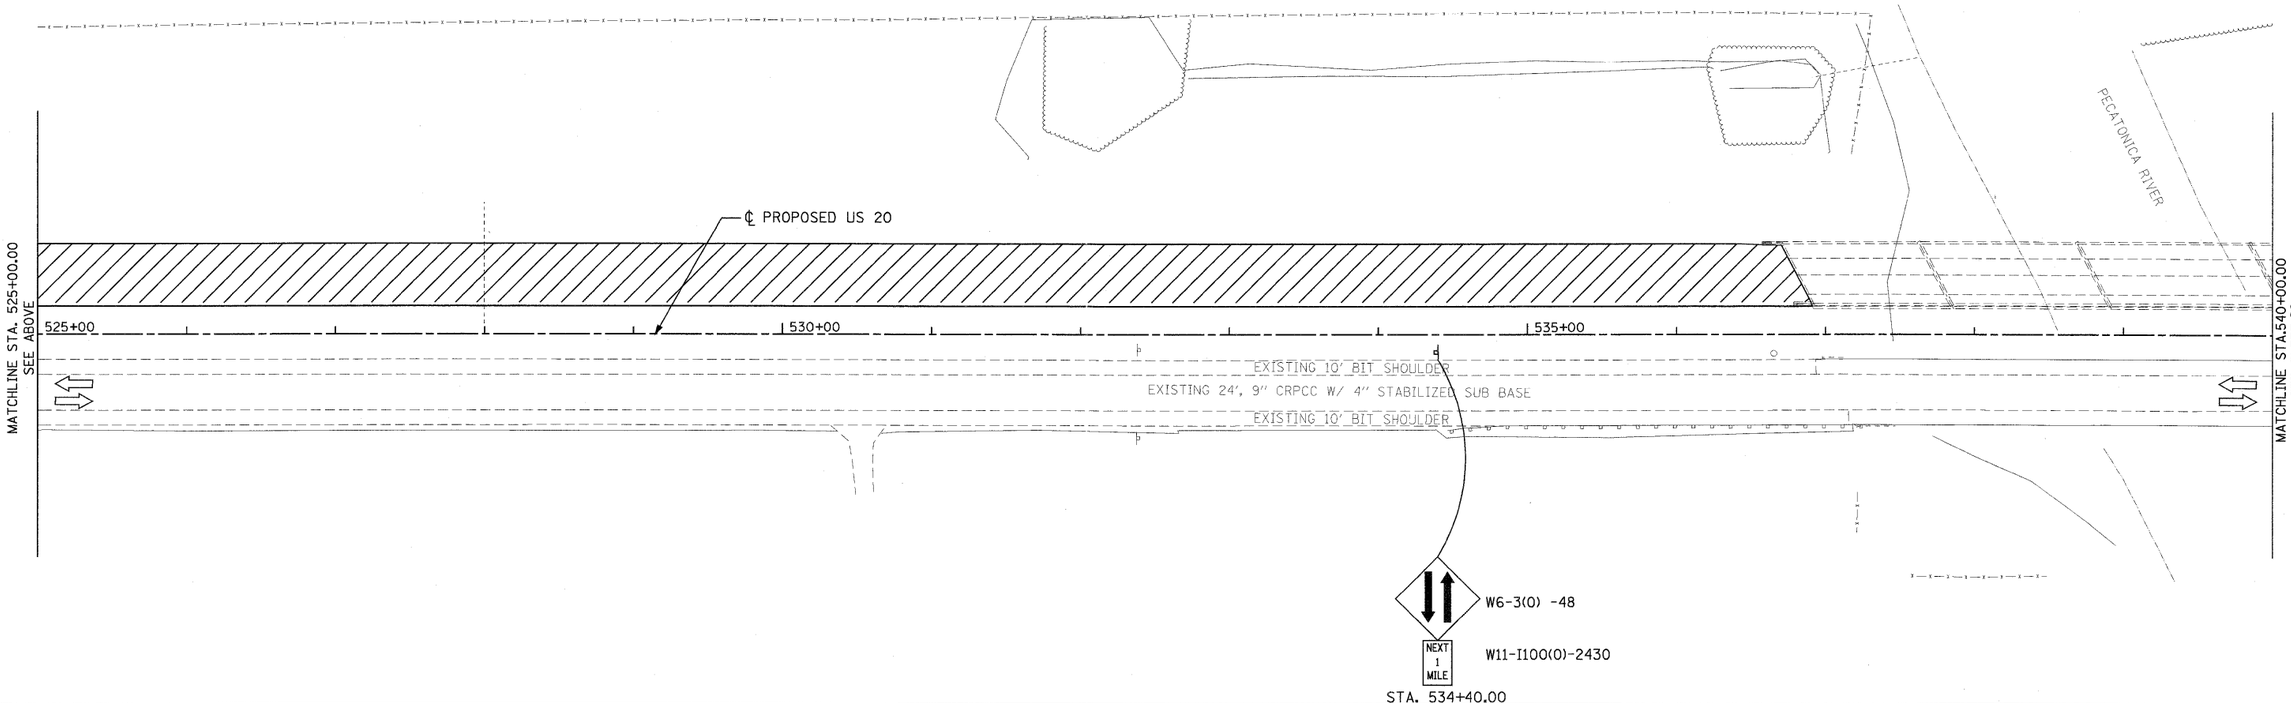

PARSONS BRINCKERHOFF
230 West Monroe St., Suite 900
Chicago, IL 60606, (312) 782-8150

USER NAME = MMS	DESIGNED - MMS	REVISED -	
	DRAWN - MMS	REVISED -	
PLOT SCALE = 50.00 ' / IN.	CHECKED - RMH	REVISED -	
PLOT DATE = 9/28/11	DATE - $CH DATE$	REVISED -	

STATE OF ILLINOIS
DEPARTMENT OF TRANSPORTATION

TRAFFIC CONTOL AND STAGING
STAGE I

SCALE:1"=50' | SHEET NO. 3 OF 8 SHEETS | STA. 510+00.00 TO STA. 540+00.00

F.A. RTE.	SECTION	COUNTY	TOTAL SHEETS	SHEET NO.
301	177-2-1	STEPHENSON	211	59
	FINAL SUBMITTAL		CONTRACT NO. 64860	
	ILLINOIS FED. AID PROJECT P-92-014-03			

T:\USER\4\Civil\PAV_Plans\28PAVtss83.dgn