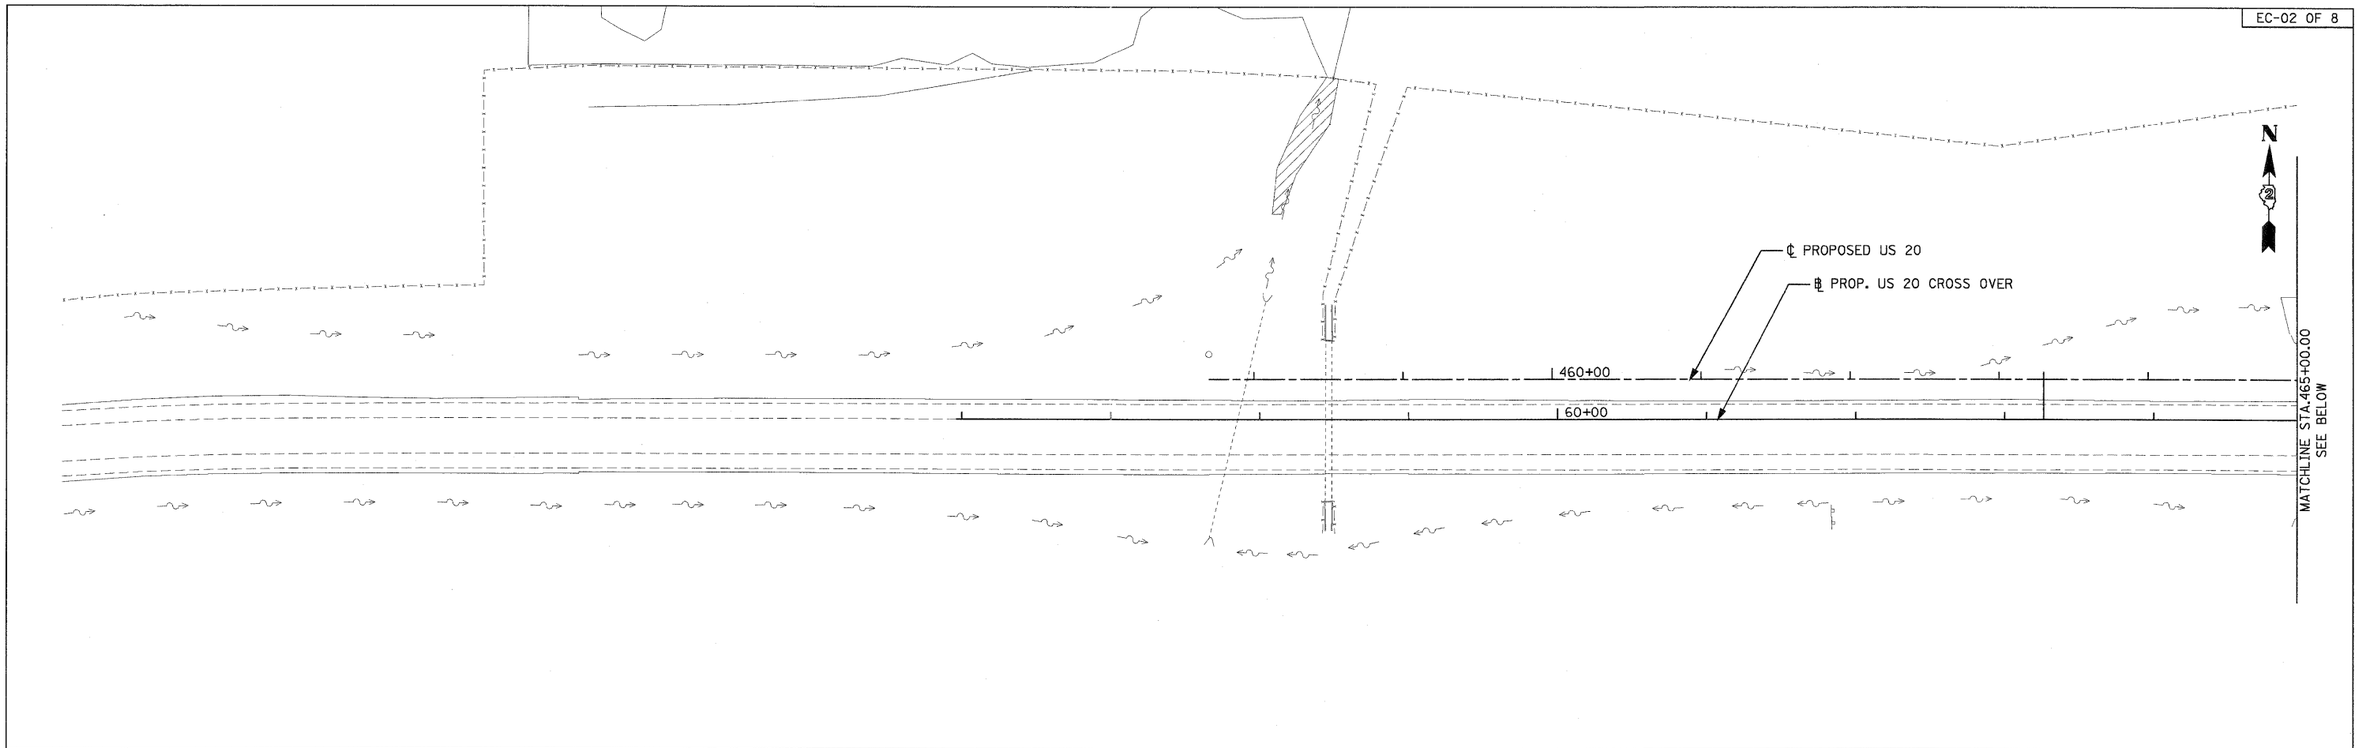

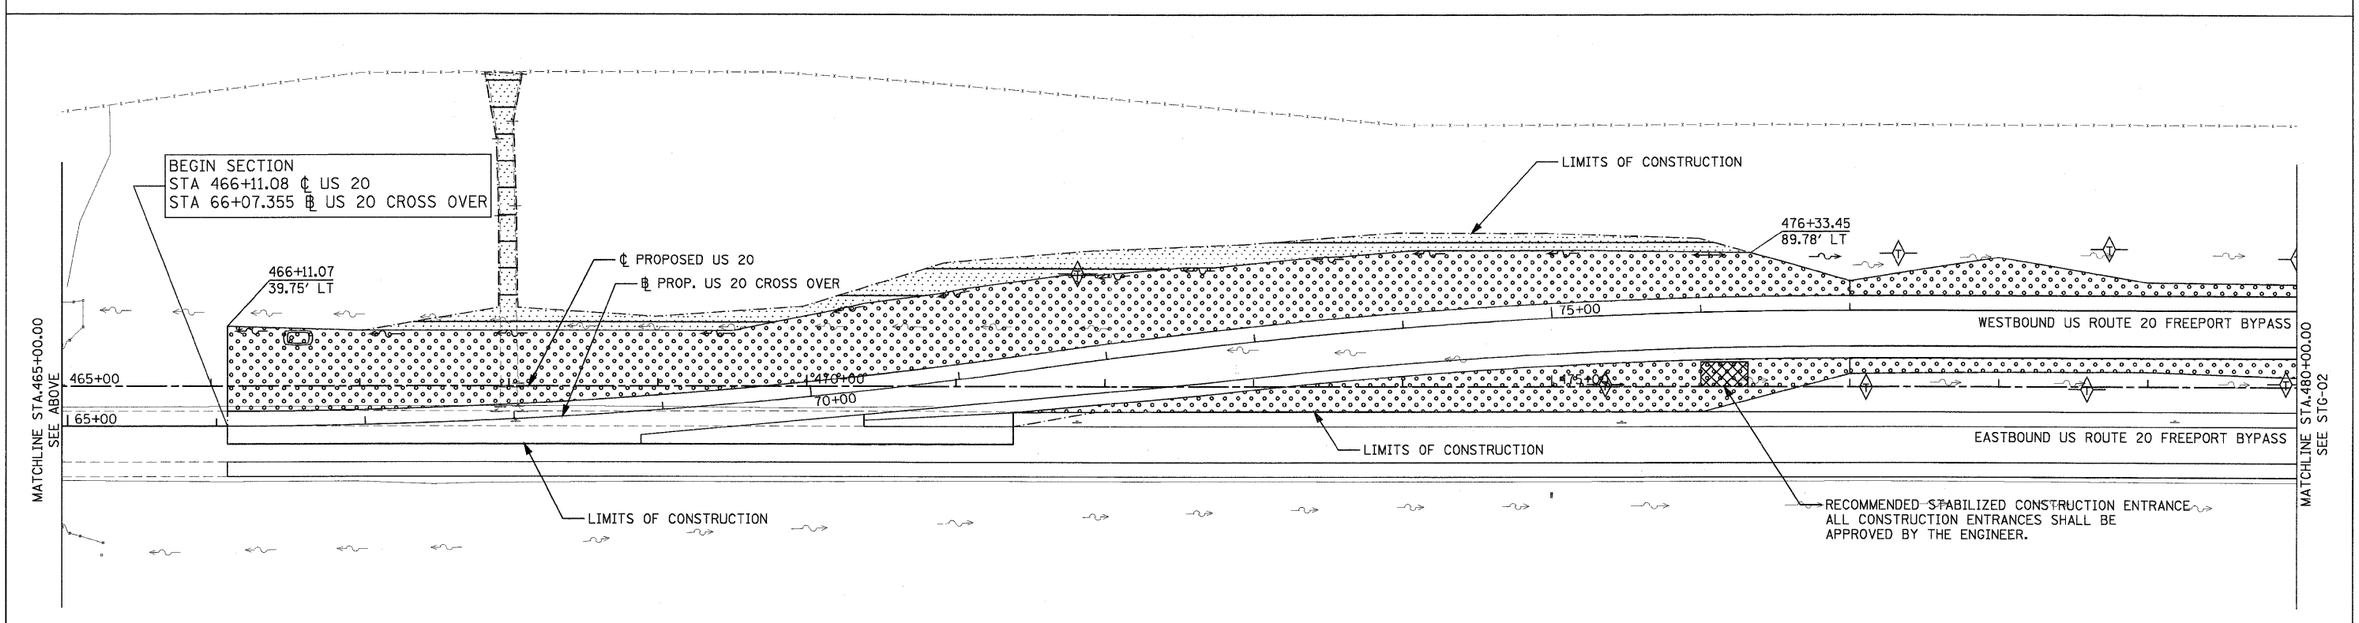

T:\16814A\Civil\PAV_Plans\20PAVec01.dgn

PARSONS BRINCKERHOFF 230 West Monroe St., Suite 900 Chicago, IL 60606, (312) 782-8150	USER NAME = MMS	DESIGNED - MMS	REVISED -	**STATE OF ILLINOIS DEPARTMENT OF TRANSPORTATION**	EROSION AND SEDIMENT CONTROL PLANS U.S. ROUTE 20	F.A. RTE. 301	SECTION 177-2-1	COUNTY STEPHENSON	TOTAL SHEETS 211 / SHEET NO. 74
		DRAWN - MMS	REVISED -			FINAL SUBMITTAL		CONTRACT NO. 64860	
	PLOT SCALE = 50.00 ' / IN.	CHECKED - RMH	REVISED -						
	PLOT DATE = 9/28/11	DATE - $CH DATE$	REVISED -		SCALE:1"=50' / SHEET NO. 2 OF 8 SHEETS / STA. 457+30.00 TO STA. 480+00.00	ILLINOIS	FED. AID PROJECT P-92-014-03		