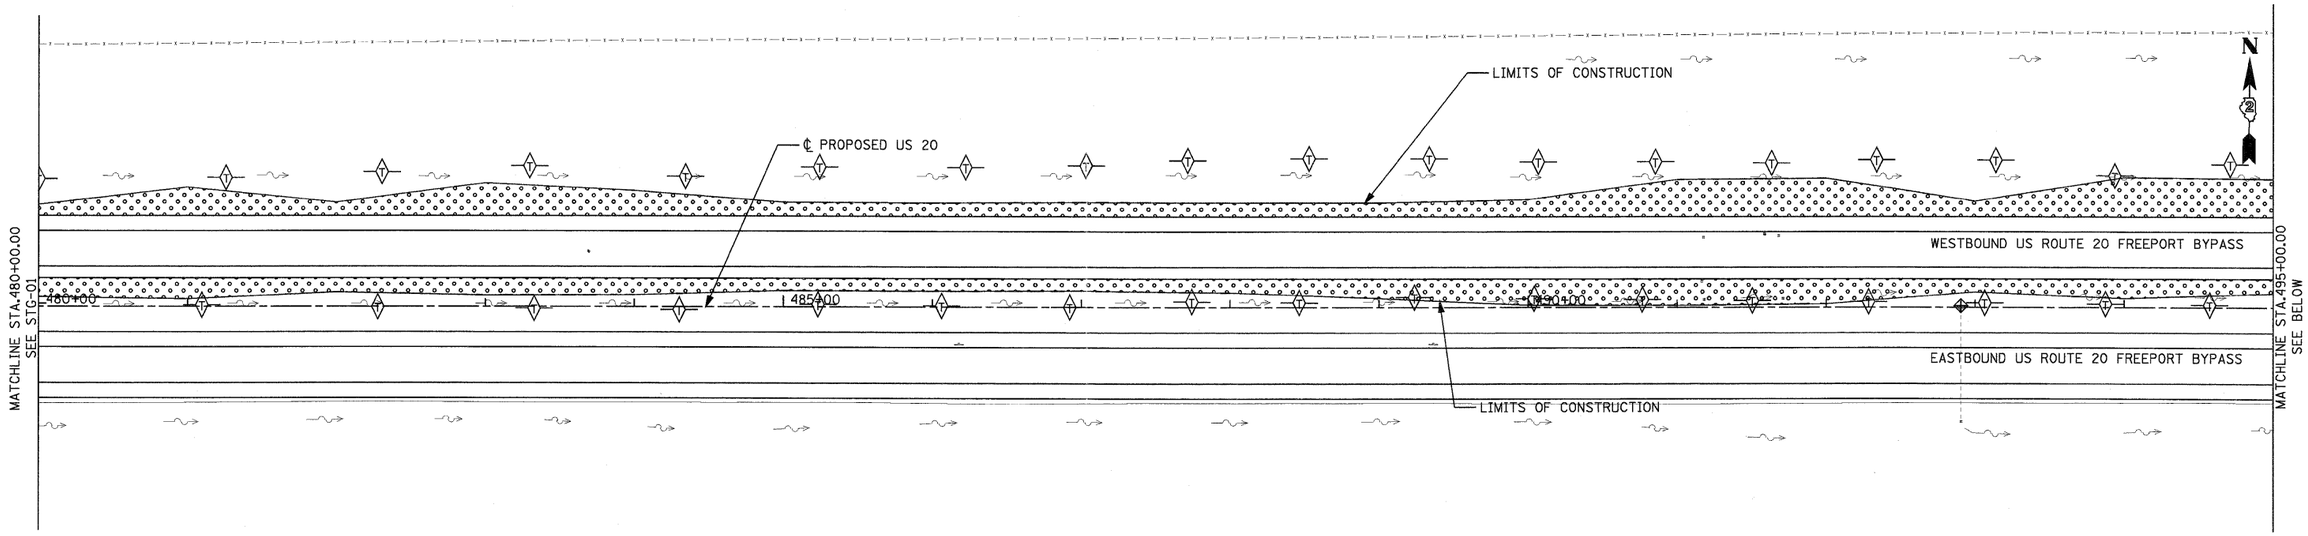

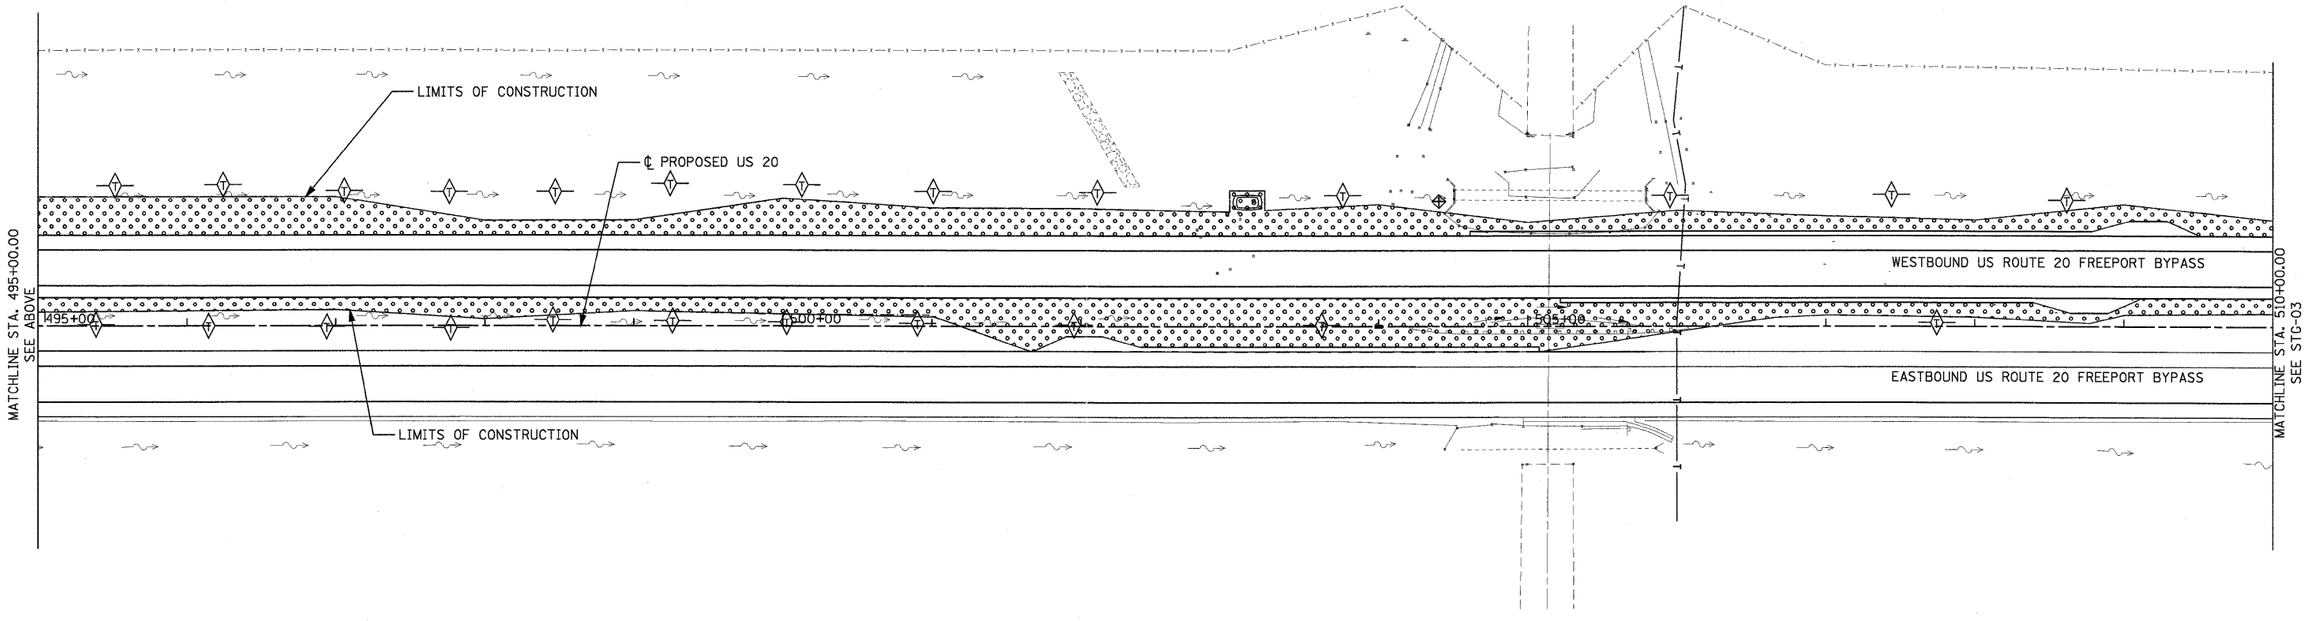

T:\168148\Civil\PW_Plans\28PAVsec02.dgn

PARSONS BRINCKERHOFF
230 West Monroe St., Suite 900
Chicago, IL 60606, (312) 782-8150

USER NAME = MMS	DESIGNED - MMS	REVISED -	
	DRAWN - MMS	REVISED -	
PLOT SCALE = 50.00 ' / IN.	CHECKED - RMH	REVISED -	
PLOT DATE = 9/28/11	DATE - $CH DATE$	REVISED -	

STATE OF ILLINOIS
DEPARTMENT OF TRANSPORTATION

EROSION AND SEDIMENT CONTROL PLANS
U.S. ROUTE 20

SCALE:1"=50' | SHEET NO. 3 OF 8 SHEETS | STA. 480+00.00 TO STA. 510+00.00

F.A. RTE.	SECTION	COUNTY	TOTAL SHEETS	SHEET NO.
301	177-2-1	STEPHENSON	211	75
	FINAL SUBMITTAL	CONTRACT NO. 64860		
	ILLINOIS FED. AID PROJECT P-92-014-03			