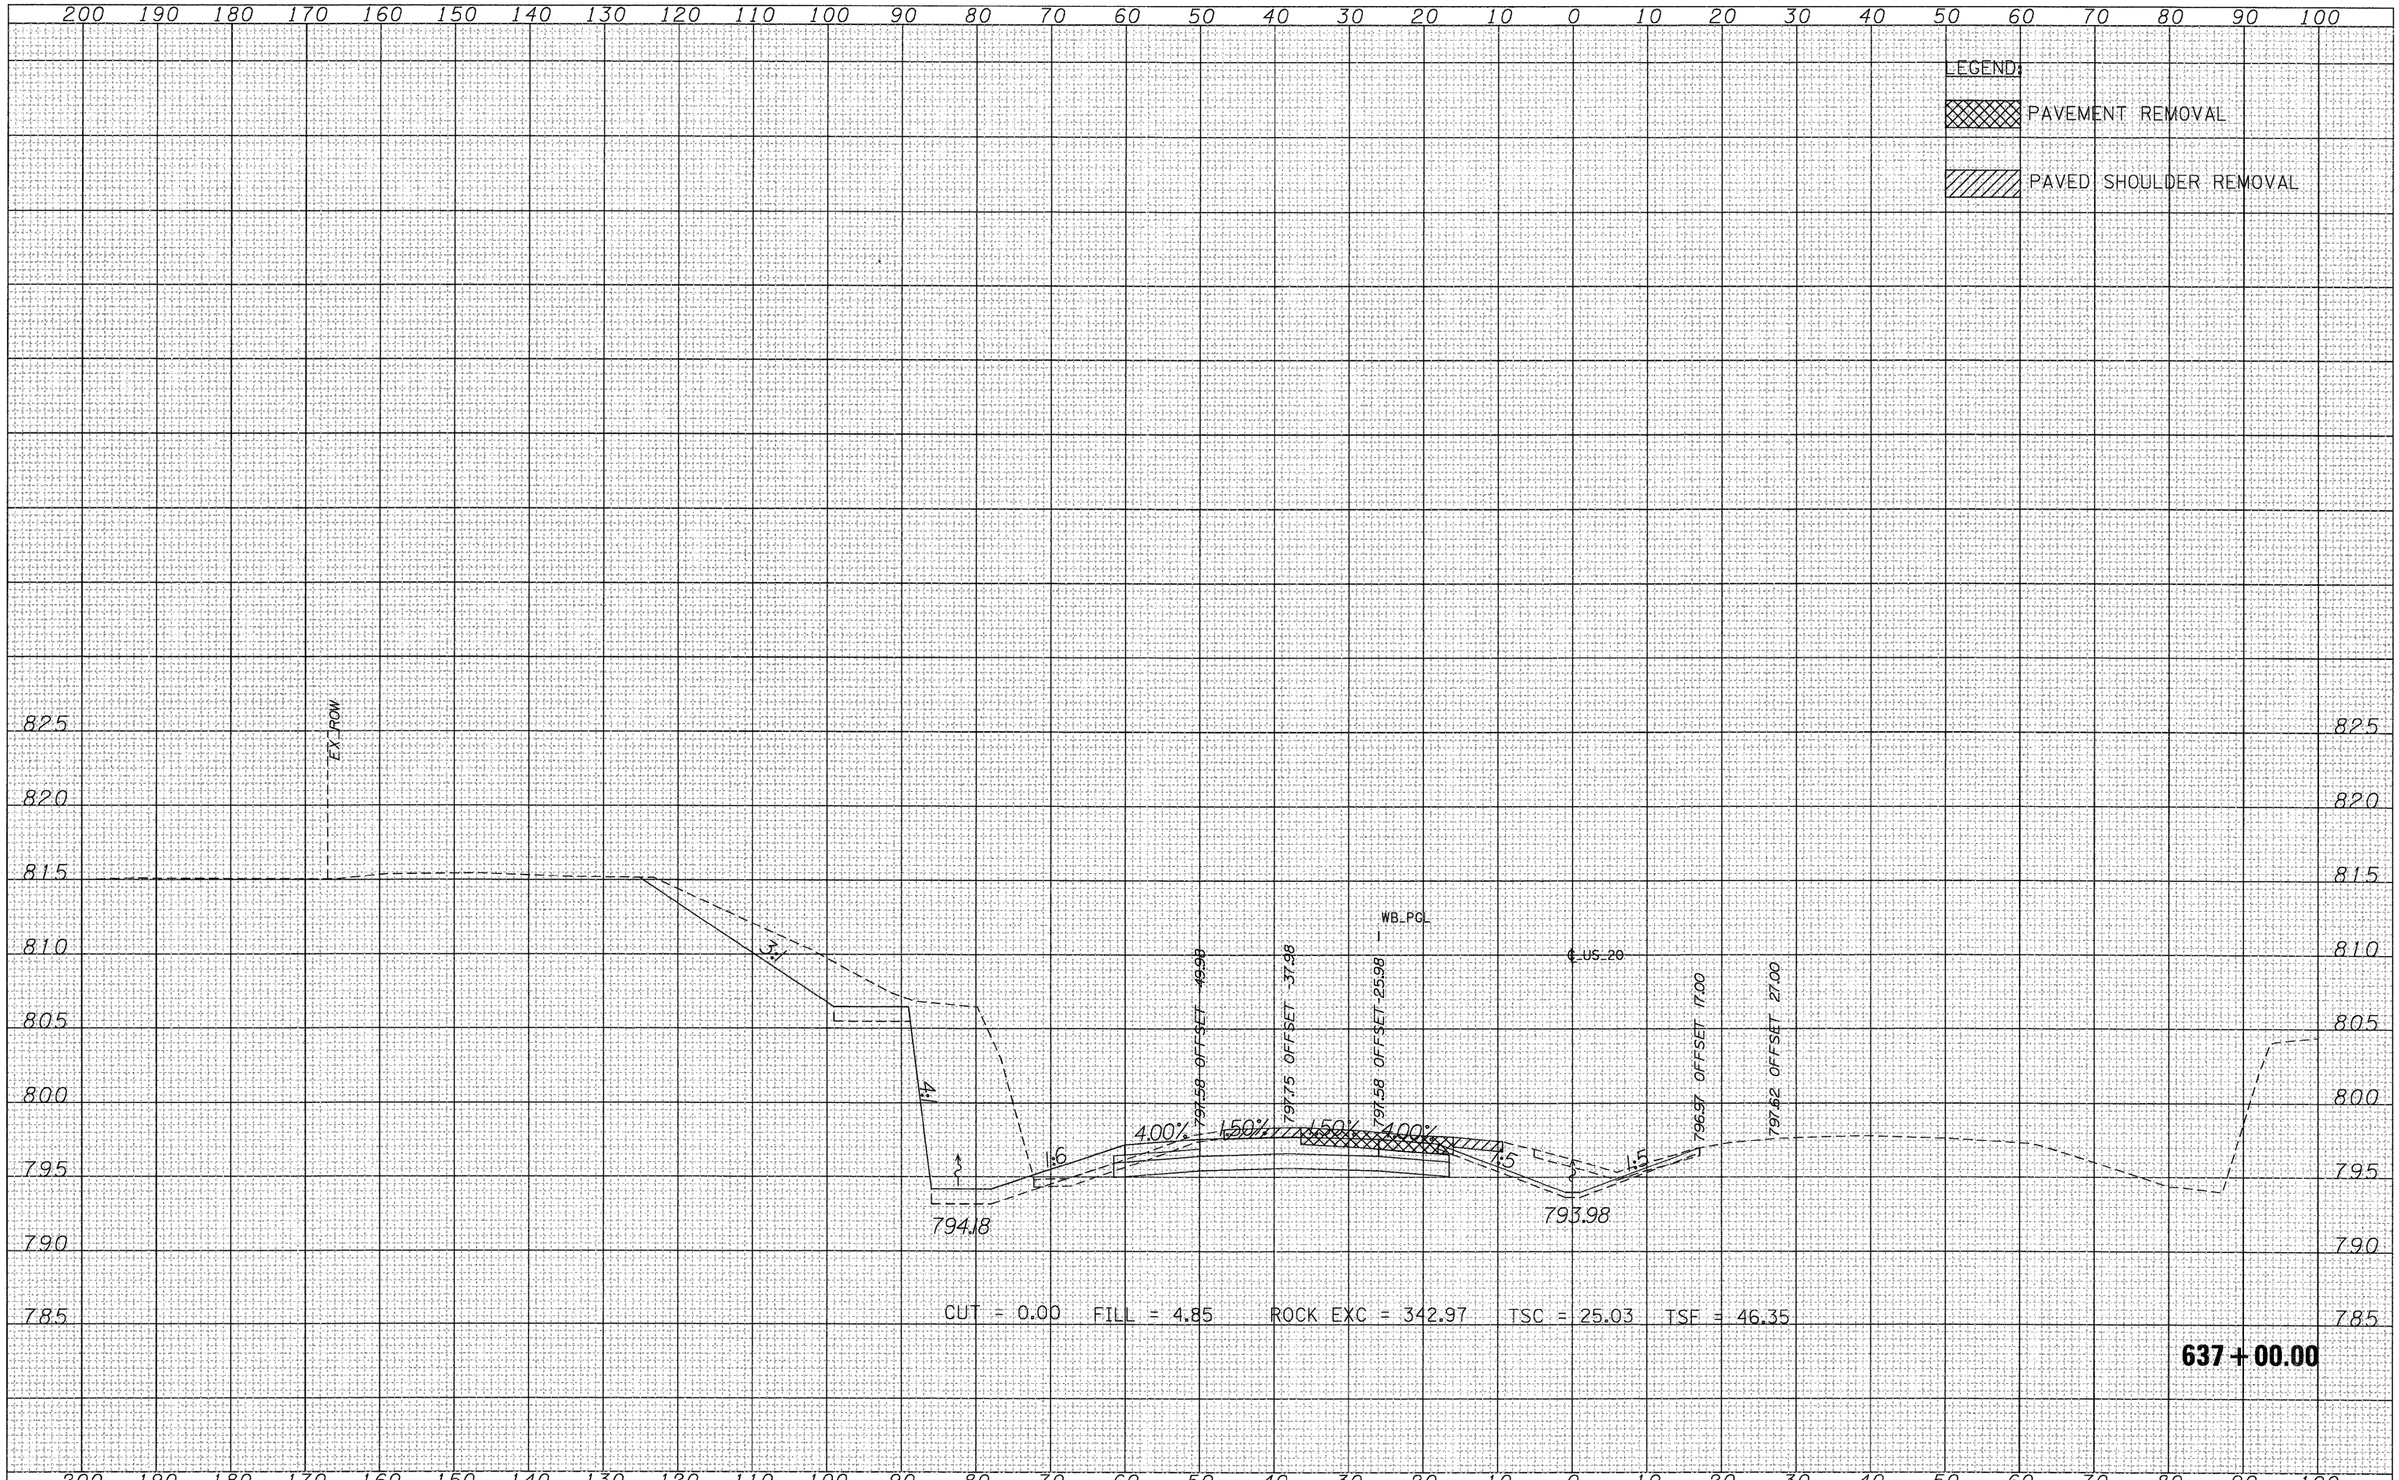

FINAL SURVEY		BY	DATE
NOTE BOOK	SURVEYED		
	PLOTTED		
	TEMPLATE		
	AREAS		
NO.	AREAS CHECKED		

ORIGINAL SURVEY		BY	DATE
NOTE BOOK	SURVEYED		
	PLOTTED		
	TEMPLATE		
	AREAS		
NO.	AREAS CHECKED		

FILE NAME = T:\16814A\Civil\PAV_ Xshts\20PAV_MLXS-sheets.dgn	USER NAME = MMS	DESIGNED -	REVISED -
		DRAWN -	REVISED -
	PLOT SCALE = 10.00 ' / IN.	CHECKED -	REVISED -
	PLOT DATE = 9/28/11	DATE -	REVISED -

STATE OF ILLINOIS
DEPARTMENT OF TRANSPORTATION

CROSS SECTIONS
US 20

SCALE: | SHEET NO. OF SHEETS | STA. 637+00.00 TO STA. 637+00.00

F.A.P. RTE.	SECTION	COUNTY	TOTAL SHEETS	SHEET NO.
301	177-2-1	STEPHENSON	211	209

CONTRACT NO. 64860

ILLINOIS FED. AID PROJECT