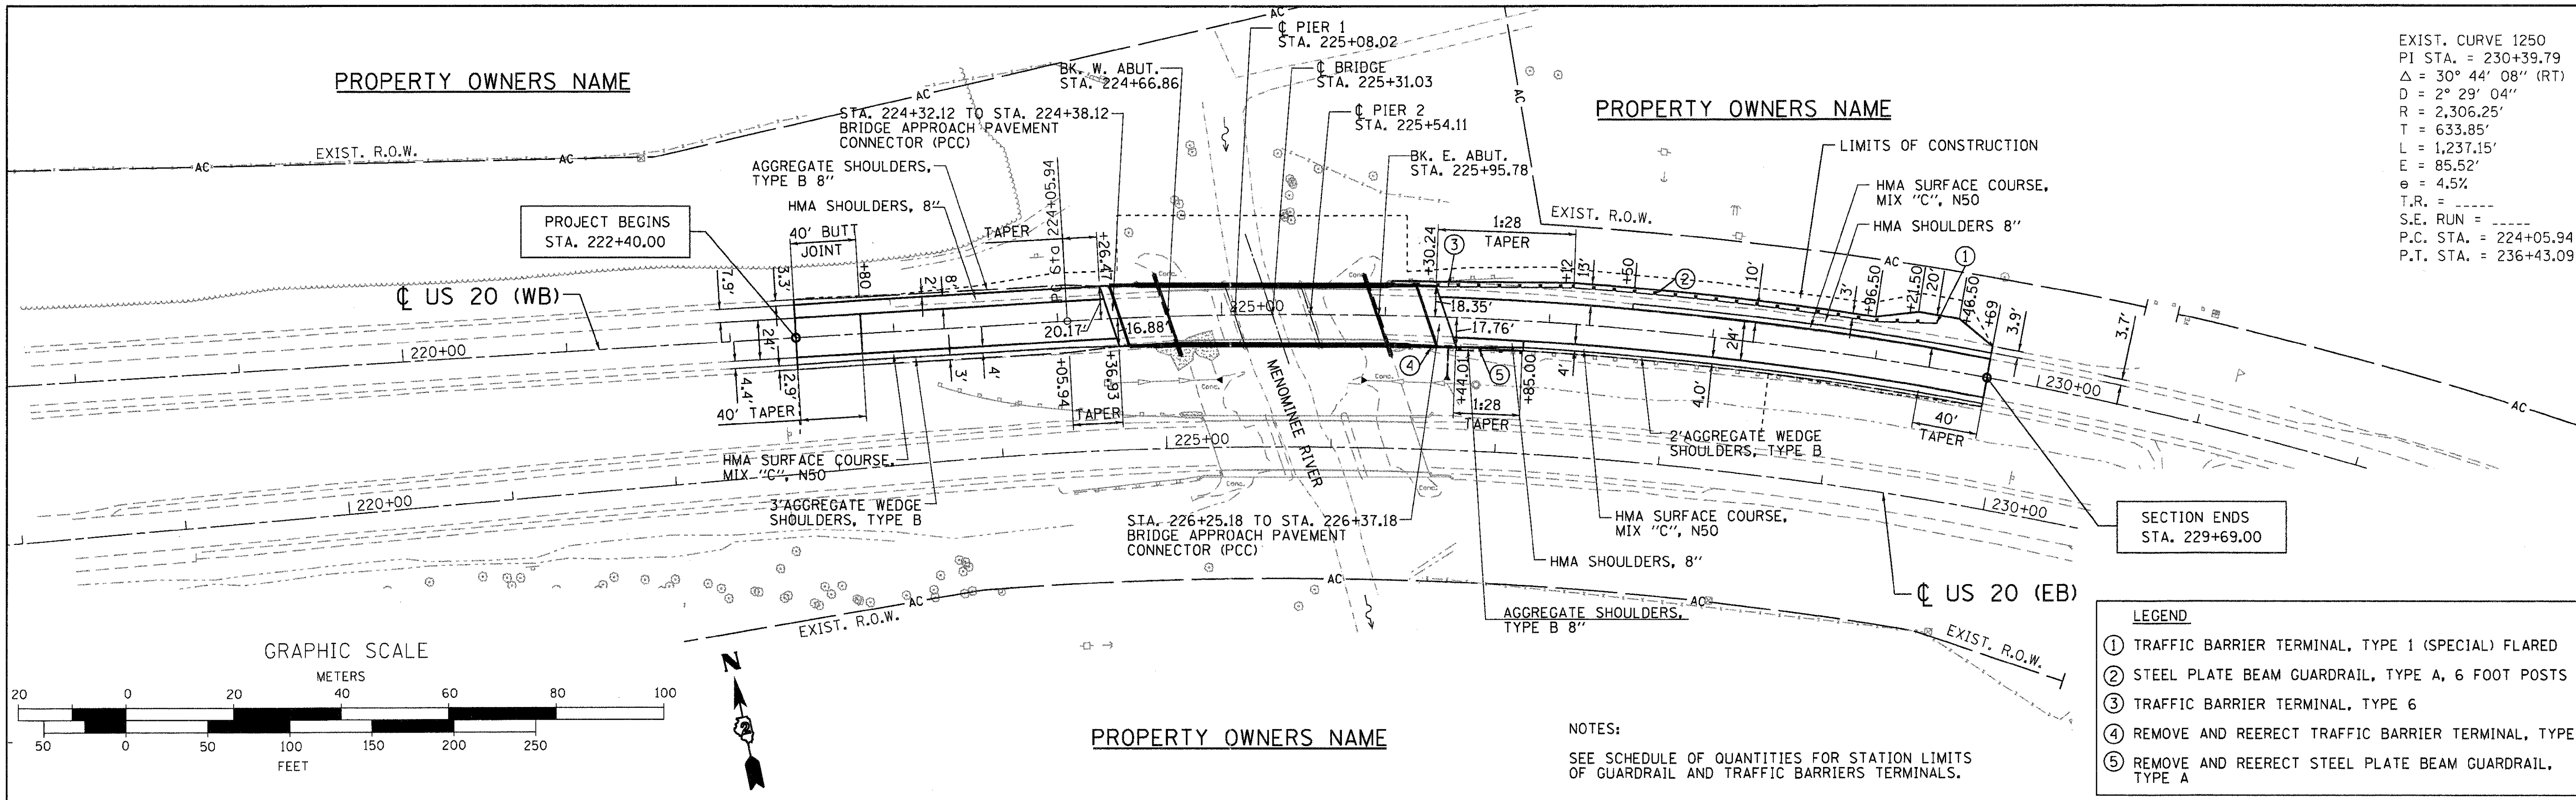

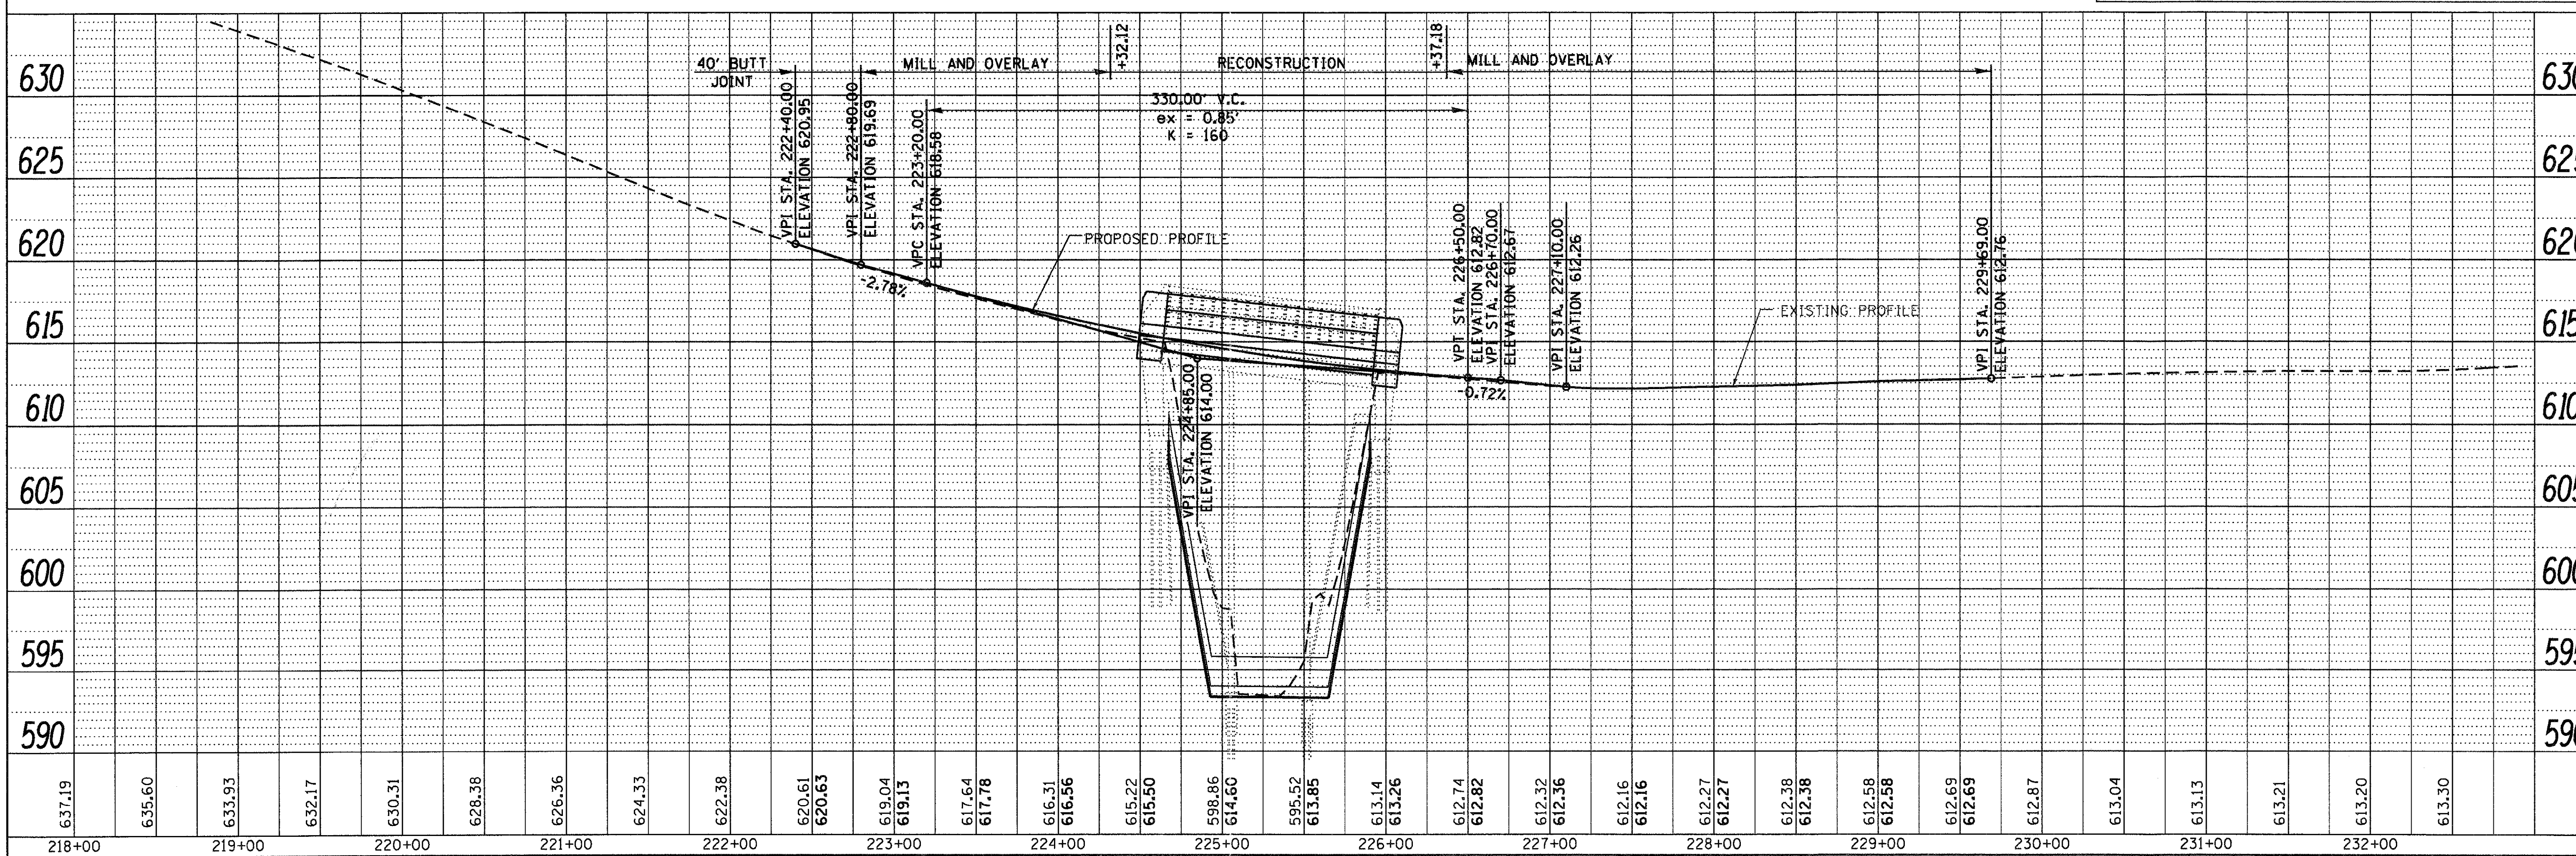

USER NAME = gjameson	DESIGNED -	REVISED -
FILE NAME = Z03207P&PW.dgn	CHECKED -	REVISED -
PLOT DATE = 12/6/2011	DRAWN -	REVISED -
PLOT TIME = 10:18:29 AM	CHECKED -	REVISED -

WHKS & CO. ENGINEERING
1701 ROUTE 35 NORTH
EAST DUBUQUE, IL 61025
(815) 747-8833
DESIGN FIRM #184001036

STATE OF ILLINOIS
DEPARTMENT OF TRANSPORTATION

US 20 PLAN AND PROFILE
SN 043-0003 (WB)

SCALE: 1" = 50' | SHEET NO. 1 OF 1 SHEETS | STA. 218+00 TO STA. 232+00

F.A.P. RTE.	SECTION	COUNTY	TOTAL SHEETS	SHEET NO.
301	(43B,44B,44HB,45B)D	JO DAVIESS	309	51

CONTRACT NO. 64C94
ILLINOIS FED. AID PROJECT