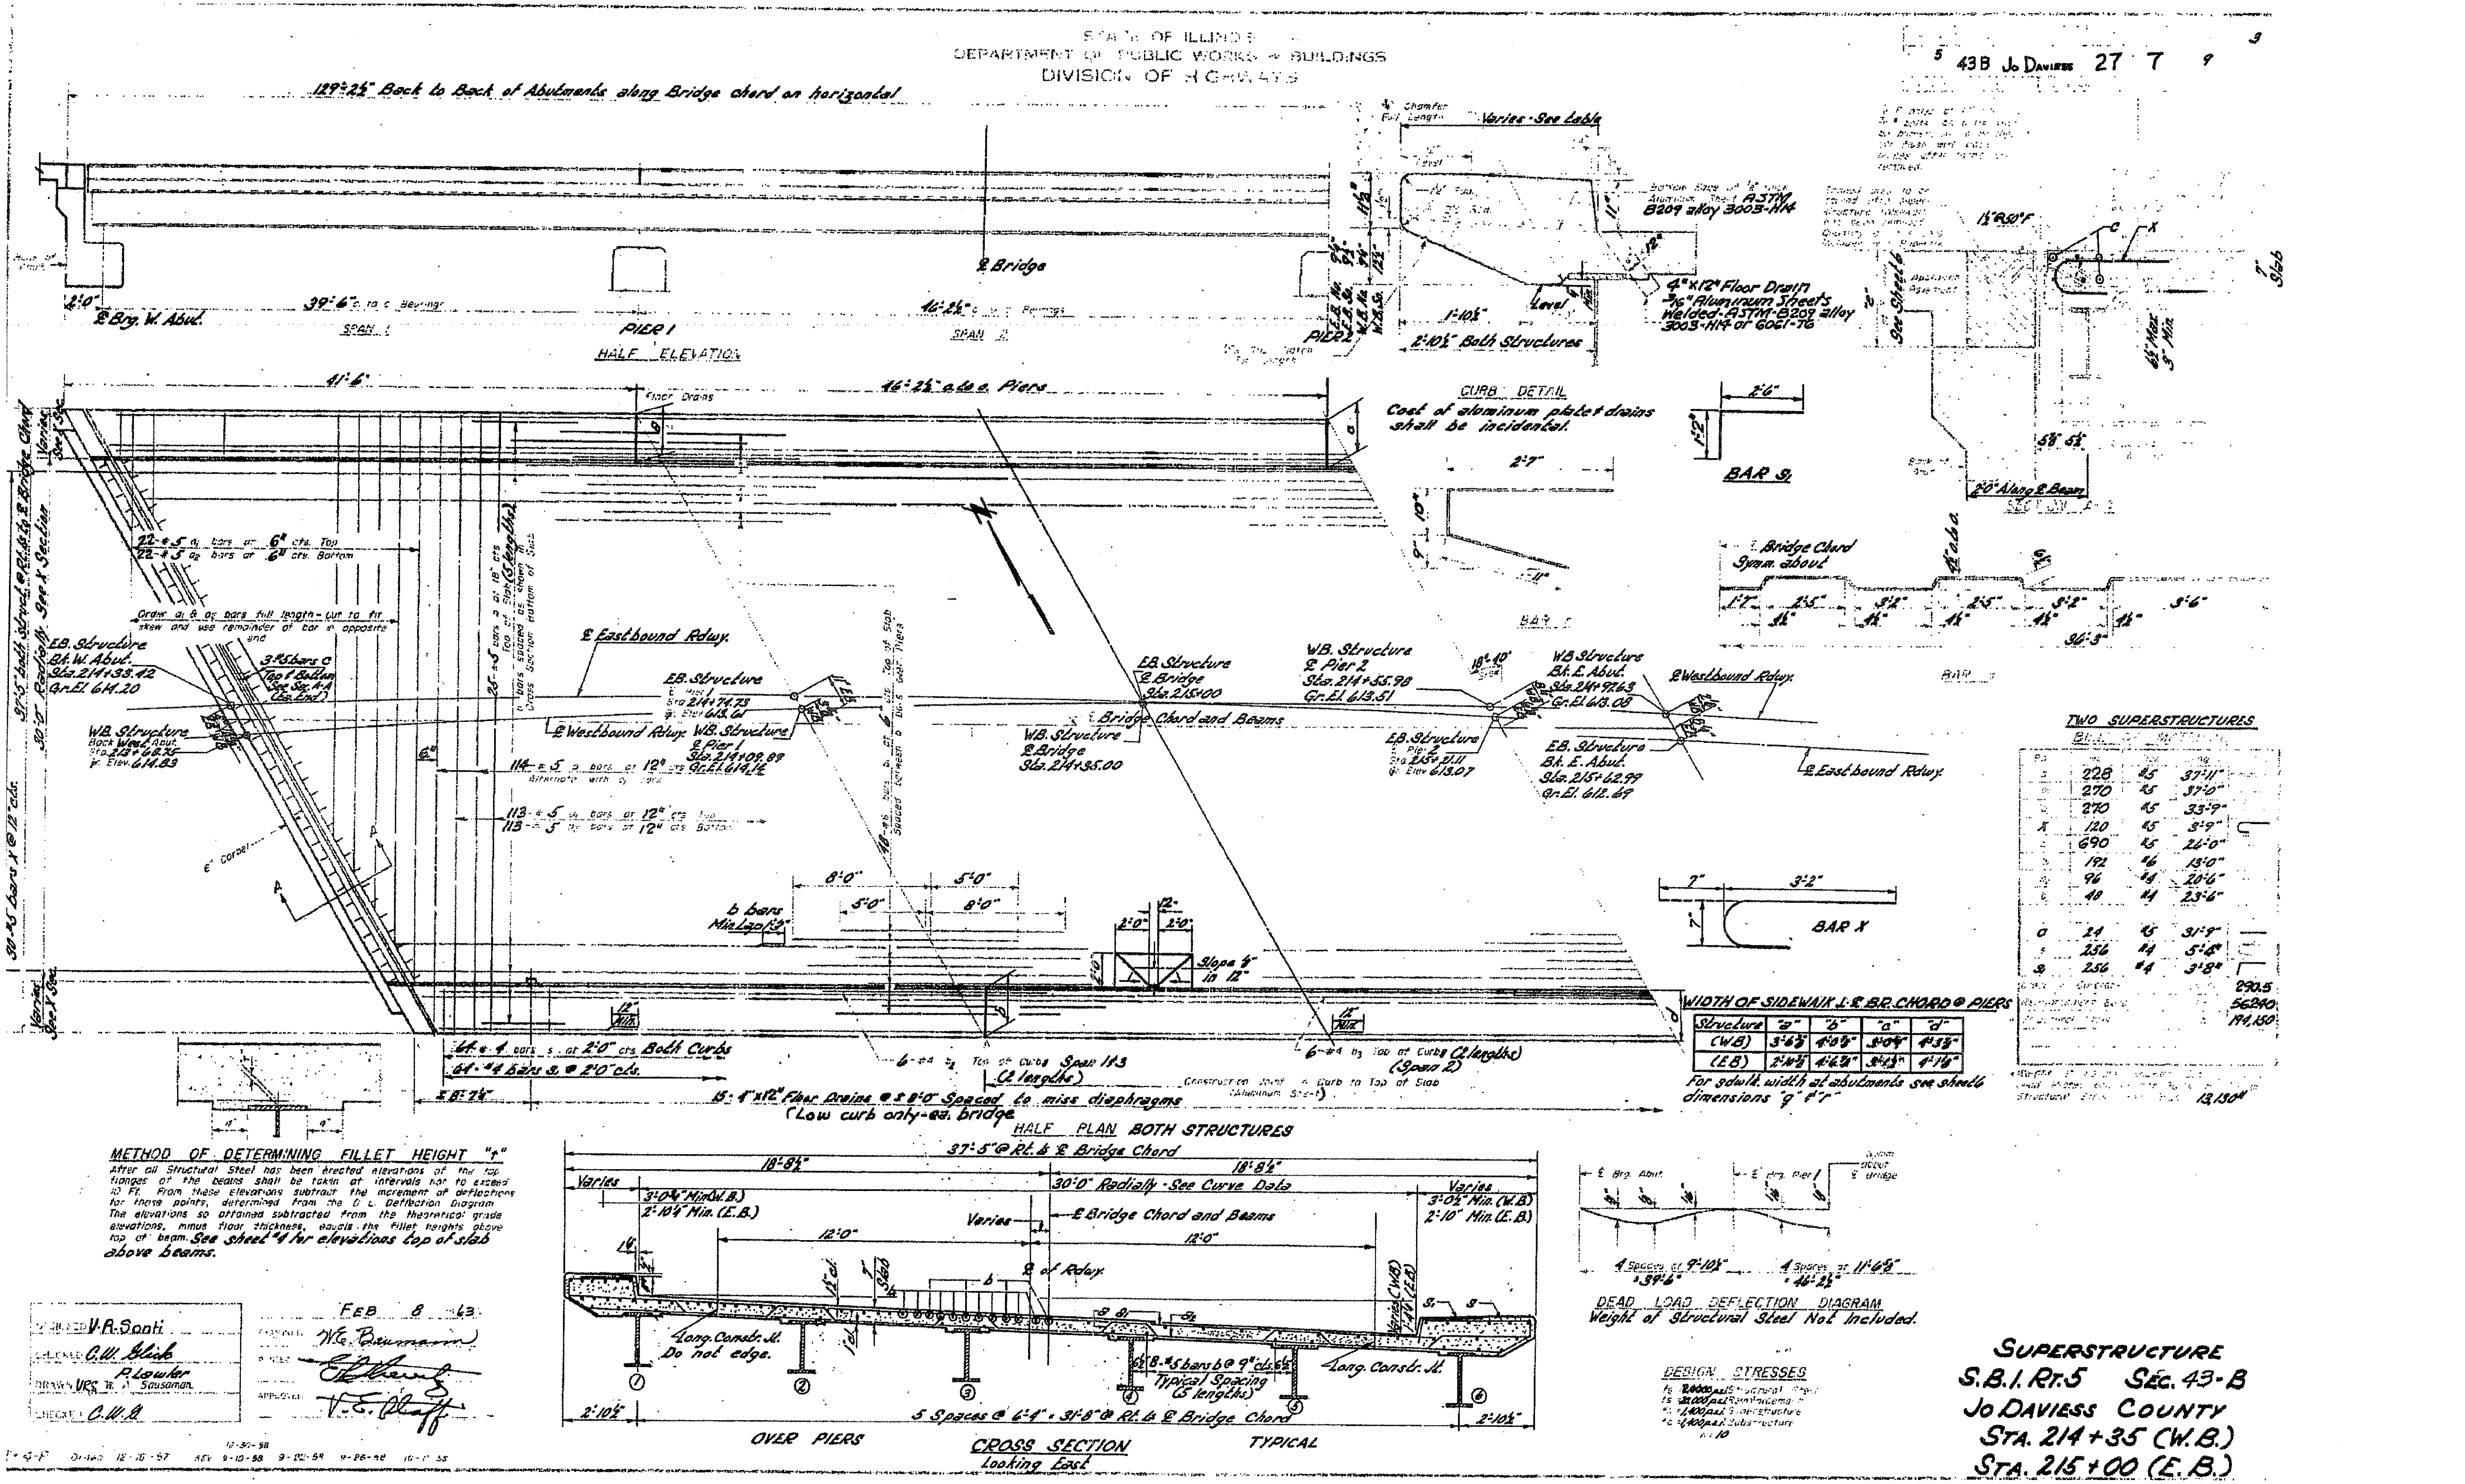

USER NAME = dheberling	DESIGNED - BRD	REVISED -	
FILE NAME = 0430002&3-64C94Existing.dgn	CHECKED - CWC/SDS	REVISED -	
PLOT DATE = 12/6/2011	DRAWN - DLH	REVISED -	
PLOT TIME = 10:14:10 AM	CHECKED - BRD	REVISED -	

WHKS & CO. ENGINEERING
7018 KINGSMILL CT., SPRINGFIELD, IL
(217) 483-9457
DESIGN FIRM #184001036

STATE OF ILLINOIS
DEPARTMENT OF TRANSPORTATION

EXISTING PLANS
STRUCTURE NO. 043-0002 & 0003
SHEET NO. 4 OF 10 SHEETS

F.A.P. RTE.	SECTION	COUNTY	TOTAL SHEETS	SHEET NO.
301	(43B, 44B, 44HB, 45B)D	JO DAVIESS	309	192
		CONTRACT NO. 64C94		
		ILLINOIS FED. AID PROJECT		