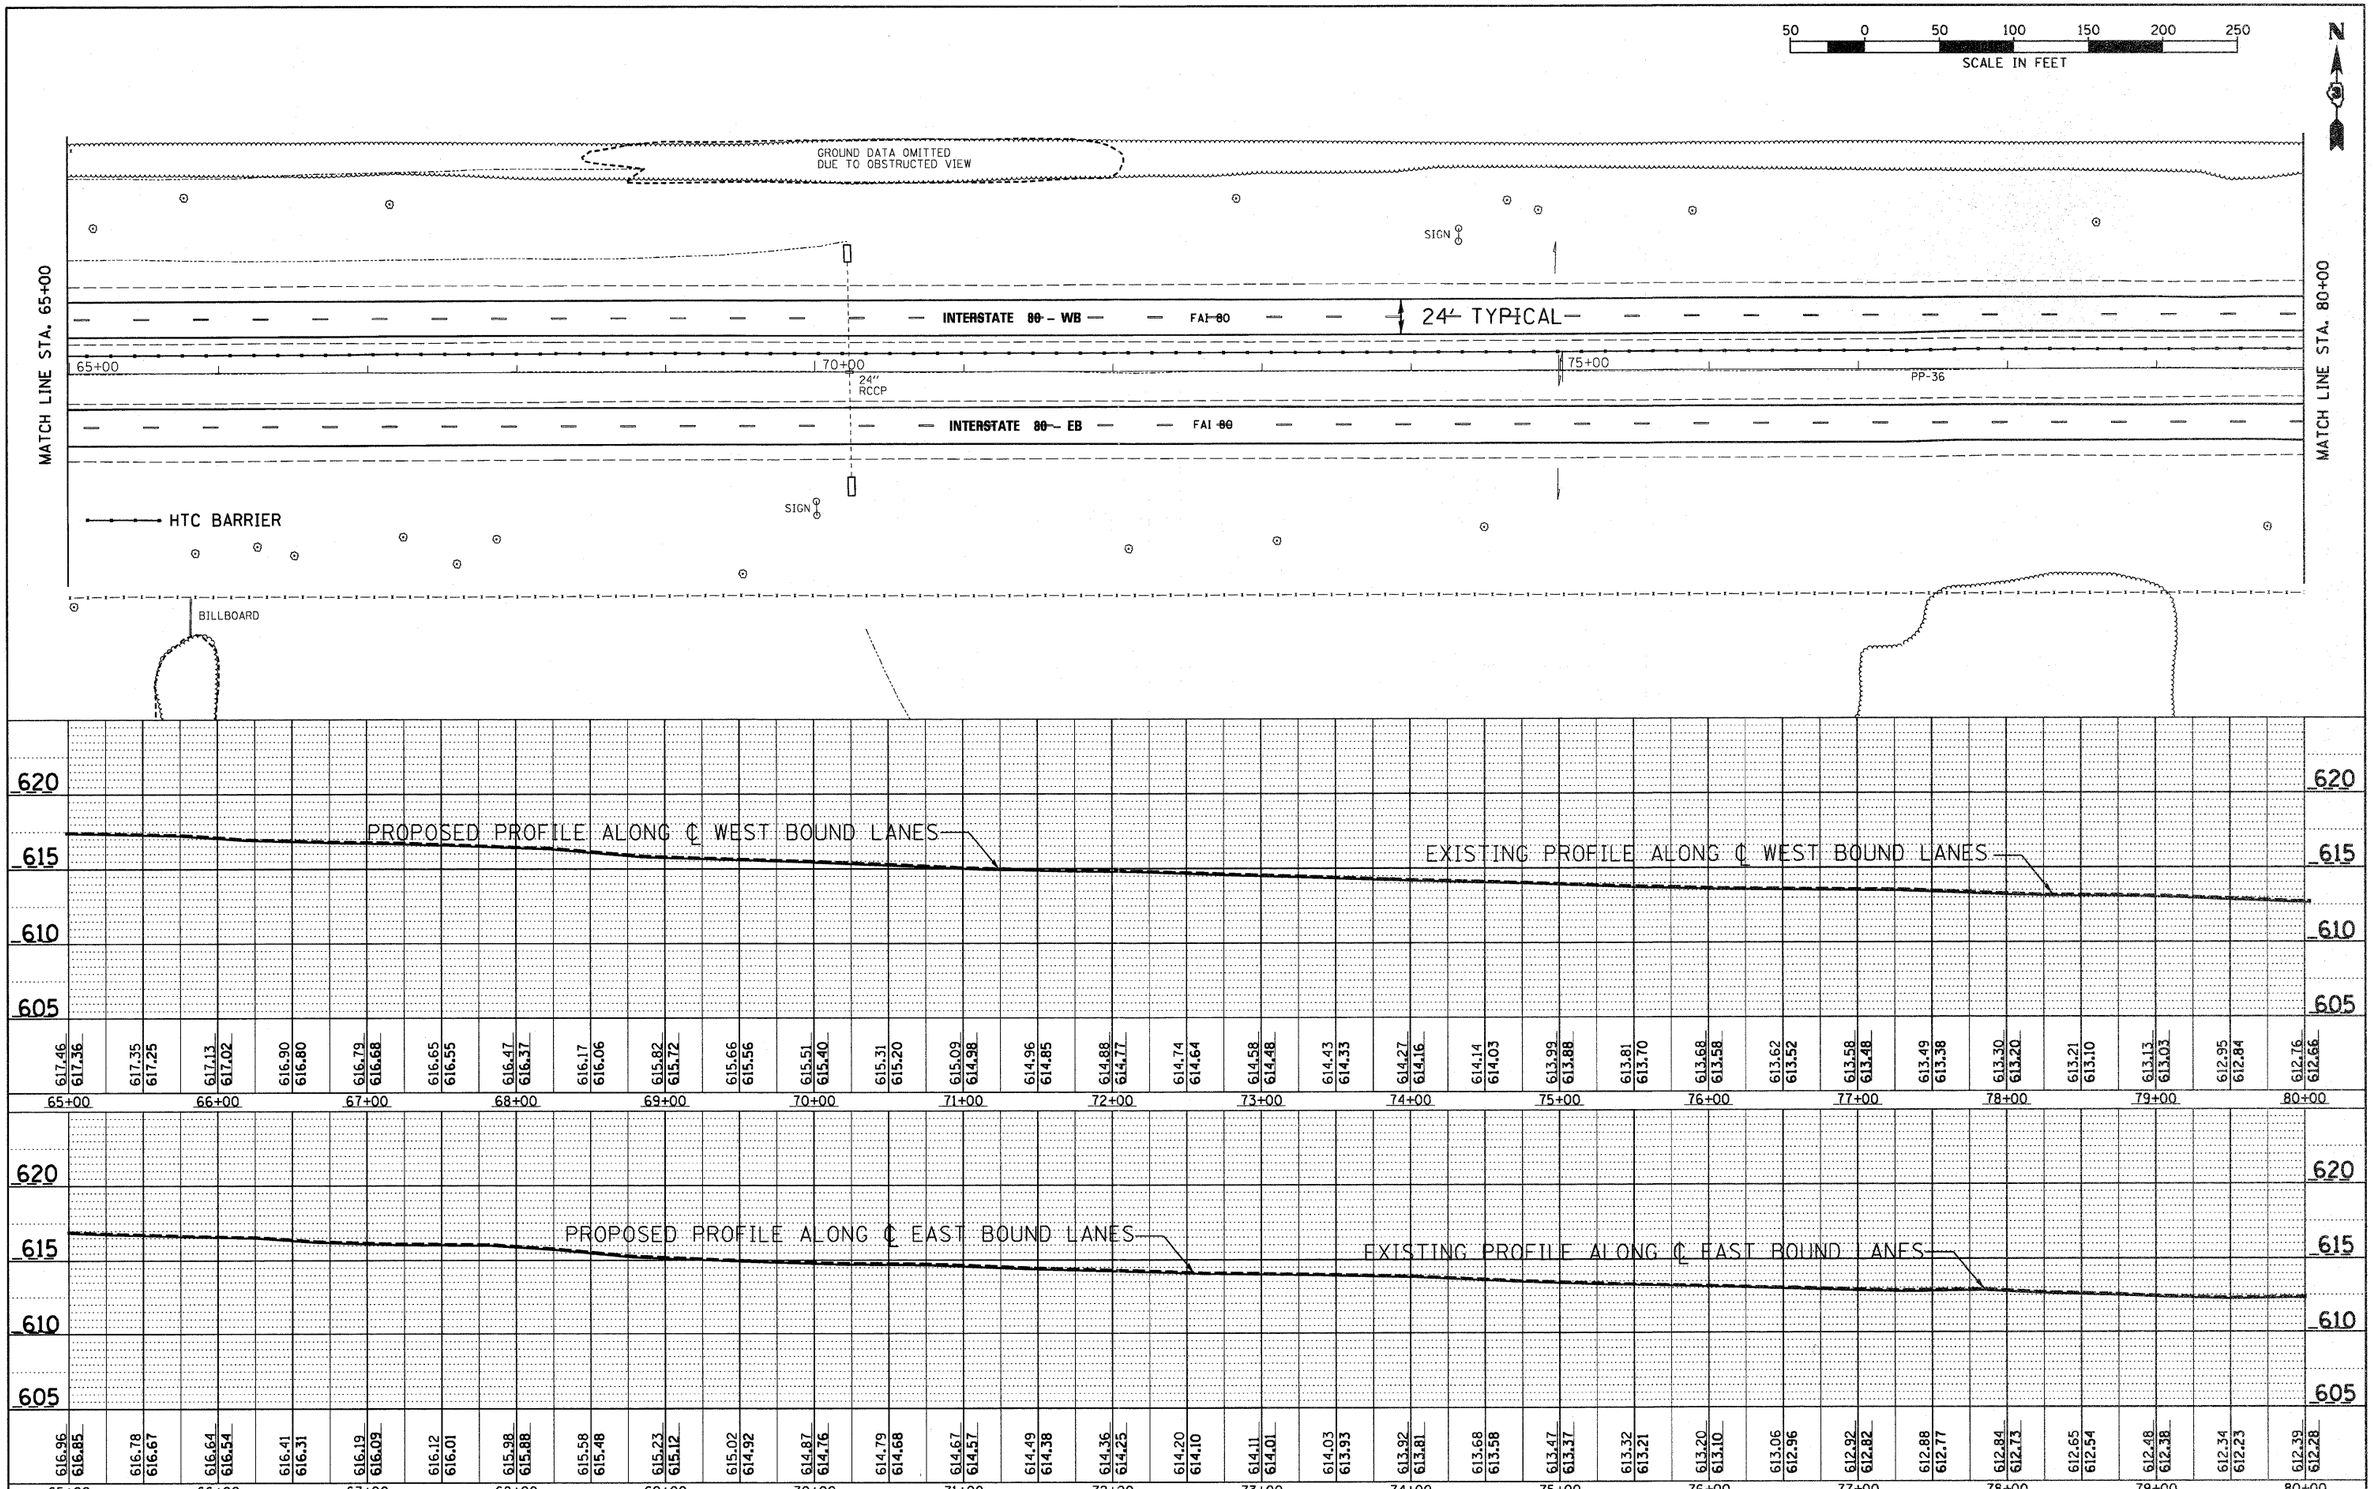


PLAN
NOTE BOOK NO. ___
SURVEYED
PLOTTED
ALIGNMENT CHECKED
RT. OF WAY CHECKED
CADD FILE NAME
BY
DATE

PROFILE
NOTE BOOK NO. ___
SURVEYED
PLOTTED
GRADES CHECKED
B.M. NOTED
STRUCTURE NOTATNS CHKD
BY
DATE

| | | | |
|---|---|---|---|
| FILE NAME = D366A48-SHT-PLNPRF-845-equ-110.DGN | USER NAME = | DESIGNED - | REVISED - |
| | | CHECKED - | REVISED - |
| | PLOT SCALE = 1"=50' | DRAWN - | REVISED - |
| | PLOT DATE = | CHECKED - | REVISED - |

**STATE OF ILLINOIS**
**DEPARTMENT OF TRANSPORTATION**

**PLAN & PROFILE - I-80**

SCALE: 1"=50' | SHEET NO. __ OF __ SHEETS | STA. 65+00 TO STA. 80+00

| F.A.I. RTE. | SECTION | COUNTY | TOTAL SHEETS | SHEET NO. |
|---|---|---|---|---|
| FAI 80 | (50-2,4)RS-5 & (50-3)RS-6 | LASALLE | 109 | 27 |
| | | CONTRACT NO. 66A48 | | |
| | | ILLINOIS FED. AID PROJECT | | |