PLAN		DATE
SURVEYED	CHAMLIN & ASSOCIATES	03/11
PLOTTED	LAG	03/11
ALIGNMENT CHECKED	DJD	03/11
PROFILE CHECKED		04/11
CADD FILE NAME	D366A48-TOPSOIL.DGN	
NOTE BOOK		
NO.		

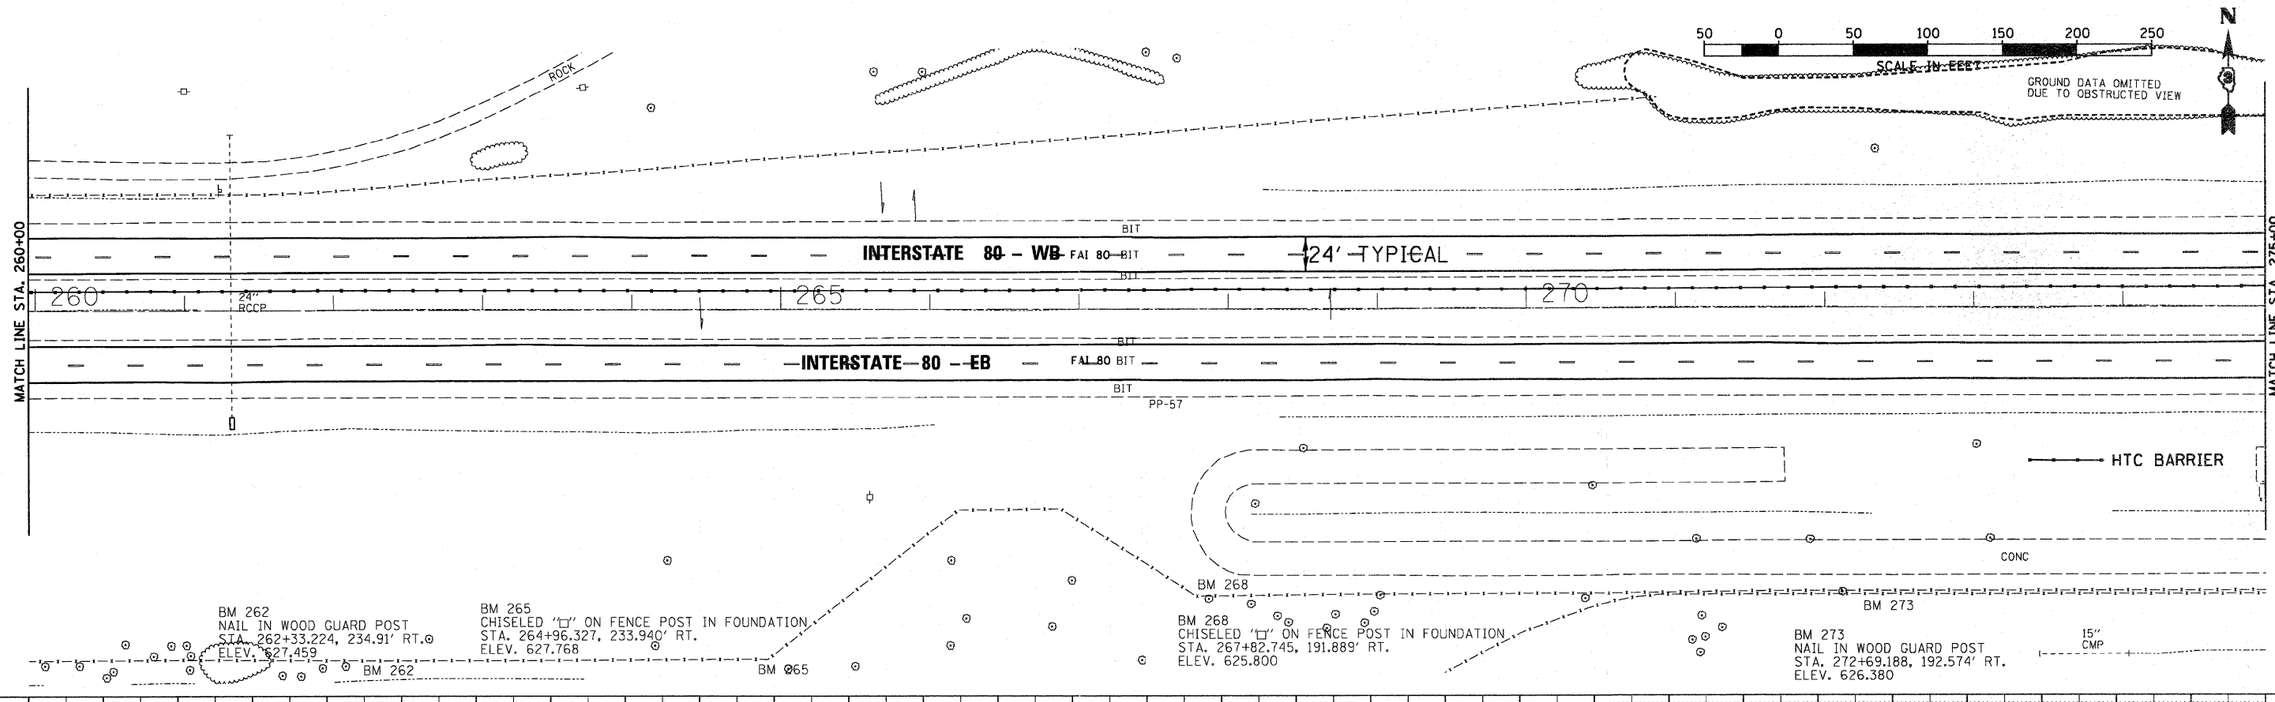

PROFILE		BY	DATE
SURVEYED		CHAMLIN & ASSOCIATES	03/11
PLOTTED		LAG	03/11
GRADES CHECKED		LAG	03/11
ALIGNMENT CHECKED		MRE	04/11
STRUCTURE NO(S)/RS CHKD			
NOTE BOOK			
NO.			

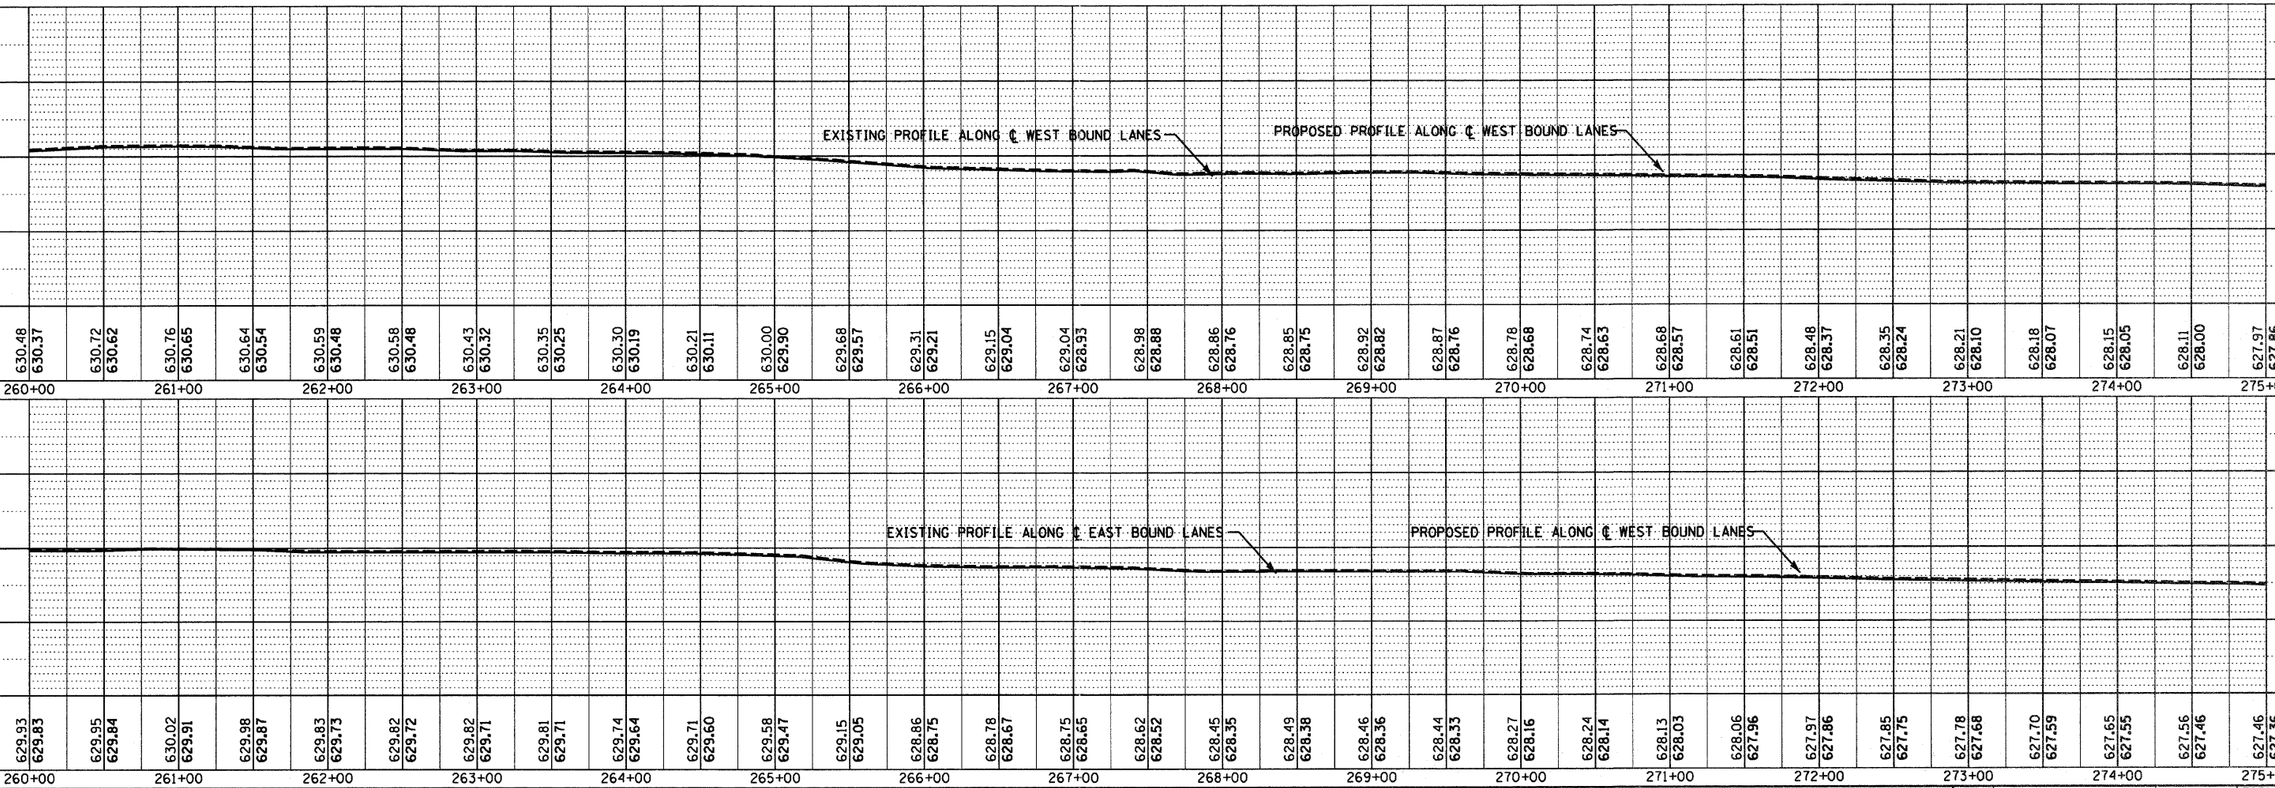

FILE NAME = D366A48-SHT-PLNPRF-260-275.DGN	USER NAME =	DESIGNED -	REVISED -
		CHECKED -	REVISED -
	PLOT SCALE = 1'=50'	DRAWN - LAG	REVISED -
	PLOT DATE = 85/11	CHECKED - DJD	REVISED -

STATE OF ILLINOIS
DEPARTMENT OF TRANSPORTATION

PLAN & PROFILE – I-80

SCALE: 1"=50' | SHEET NO. OF SHEETS | STA. 260+00 TO STA. 275+00

F.A.I. RTE.	SECTION	COUNTY	TOTAL SHEETS	SHEET NO.
FAI 80	(50-2,4)RS-5 & (50-3)RS-6	LASALLE	109	40
		CONTRACT NO. 66A48		
	ILLINOIS FED. AID PROJECT			