PLAN		BY	DATE
	SURVEYED	CHAMLIN & ASSOCIATES	02/11
	PLOTTED	LAG	05/11
	GRADES CHECKED	LAG	05/11
NOTE BOOK	ALIGNMENT CHECKED	DJD	05/11
NO.	R.O.W. MAP CHECKED		
	CADD FILE NAME	D366A48-TOPO.DGN	04/11

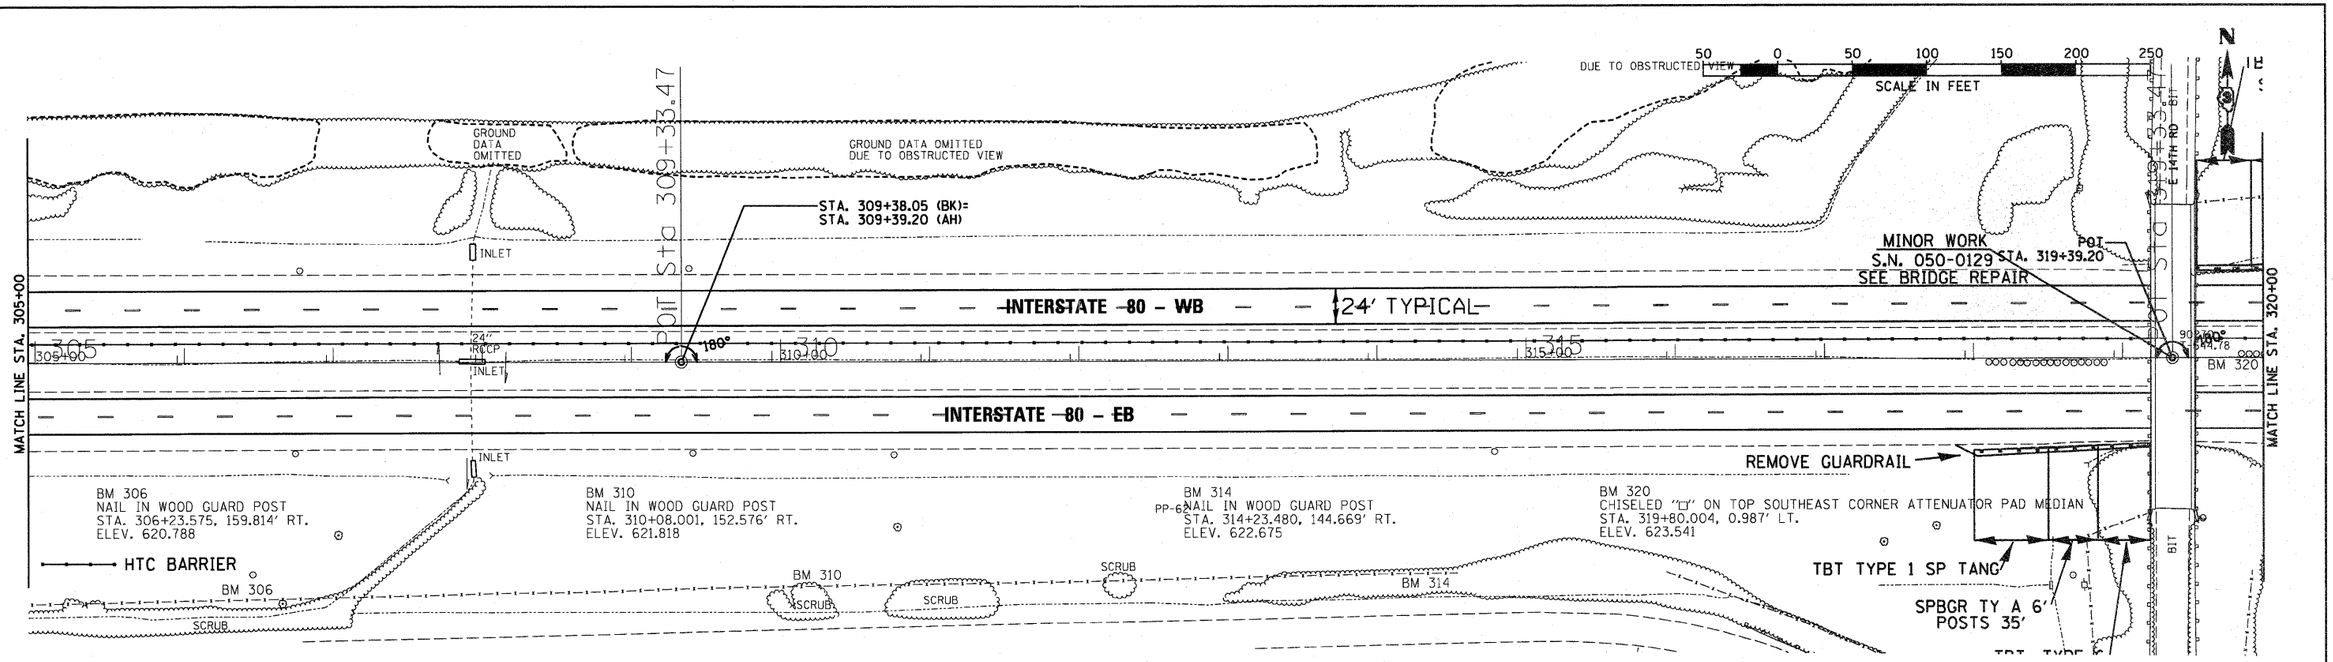

PROFILE		BY	DATE
	SURVEYED	CHAMLIN & ASSOCIATES	02/11
	PLOTTED	LAG	05/11
	GRADES CHECKED	LAG	05/11
NOTE BOOK	ALIGNMENT CHECKED	DJD	05/11
NO.	STRUCTURE NOTATNS CHKD	MS	05/11

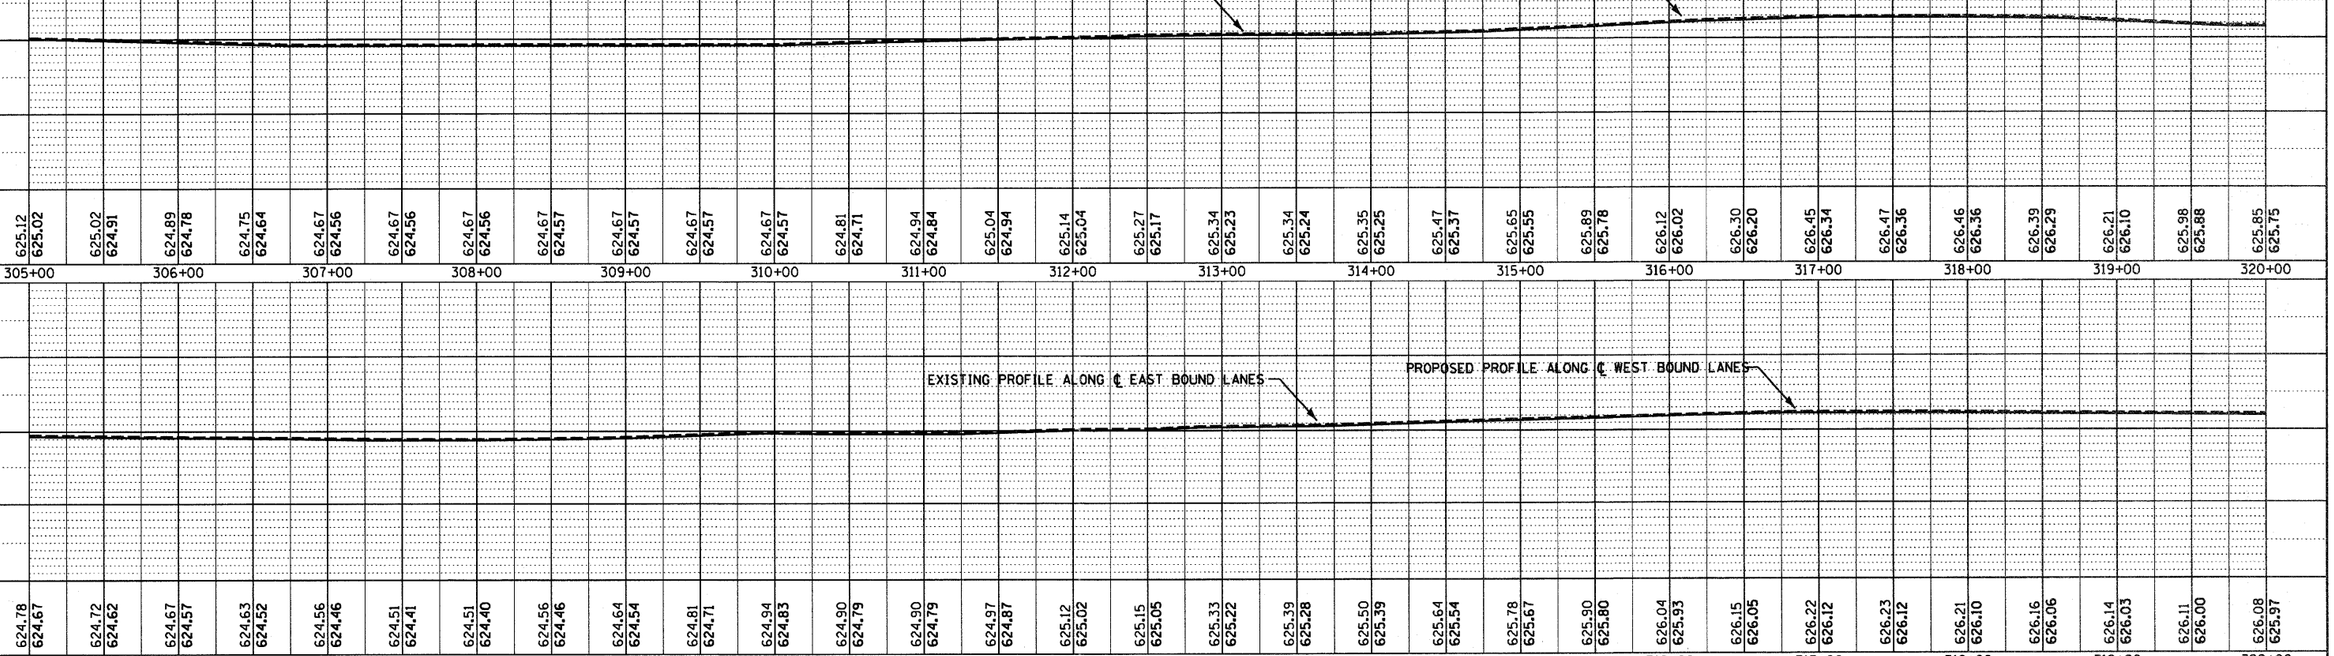

FILE NAME = D366A48-SHT-PLNPRF-305-320.DGN	USER NAME =	DESIGNED -	REVISED -
		CHECKED -	REVISED -
	PLOT SCALE = 1'=50'	DRAWN - LAG	REVISED -
	PLOT DATE = 05/11	CHECKED - DJD	REVISED -

STATE OF ILLINOIS
DEPARTMENT OF TRANSPORTATION

PLAN & PROFILE – I-80

SCALE: 1"=50' | SHEET NO. OF SHEETS | STA. 305+00 TO STA. 320+00

F.A.I. RTE.	SECTION	COUNTY	TOTAL SHEETS	SHEET NO.
FAI 80	(50-2,4)RS-5 & (50-3)RS-6	LASALLE	109	43
		CONTRACT NO. 66A48		
	ILLINOIS FED. AID PROJECT			