PLAN	BY	DATE
SURVEYED	CHAMLIN & ASSOCIATES	05/11
PLOTTED		05/11
GRADES CHECKED	LAG	05/11
ALIGNMENT CHECKED	DJD	05/11
CADD FILE NAME	D366A48-TOPOJOB	
NOTE BOOK		
NO.		
STRUCTURE NO.		

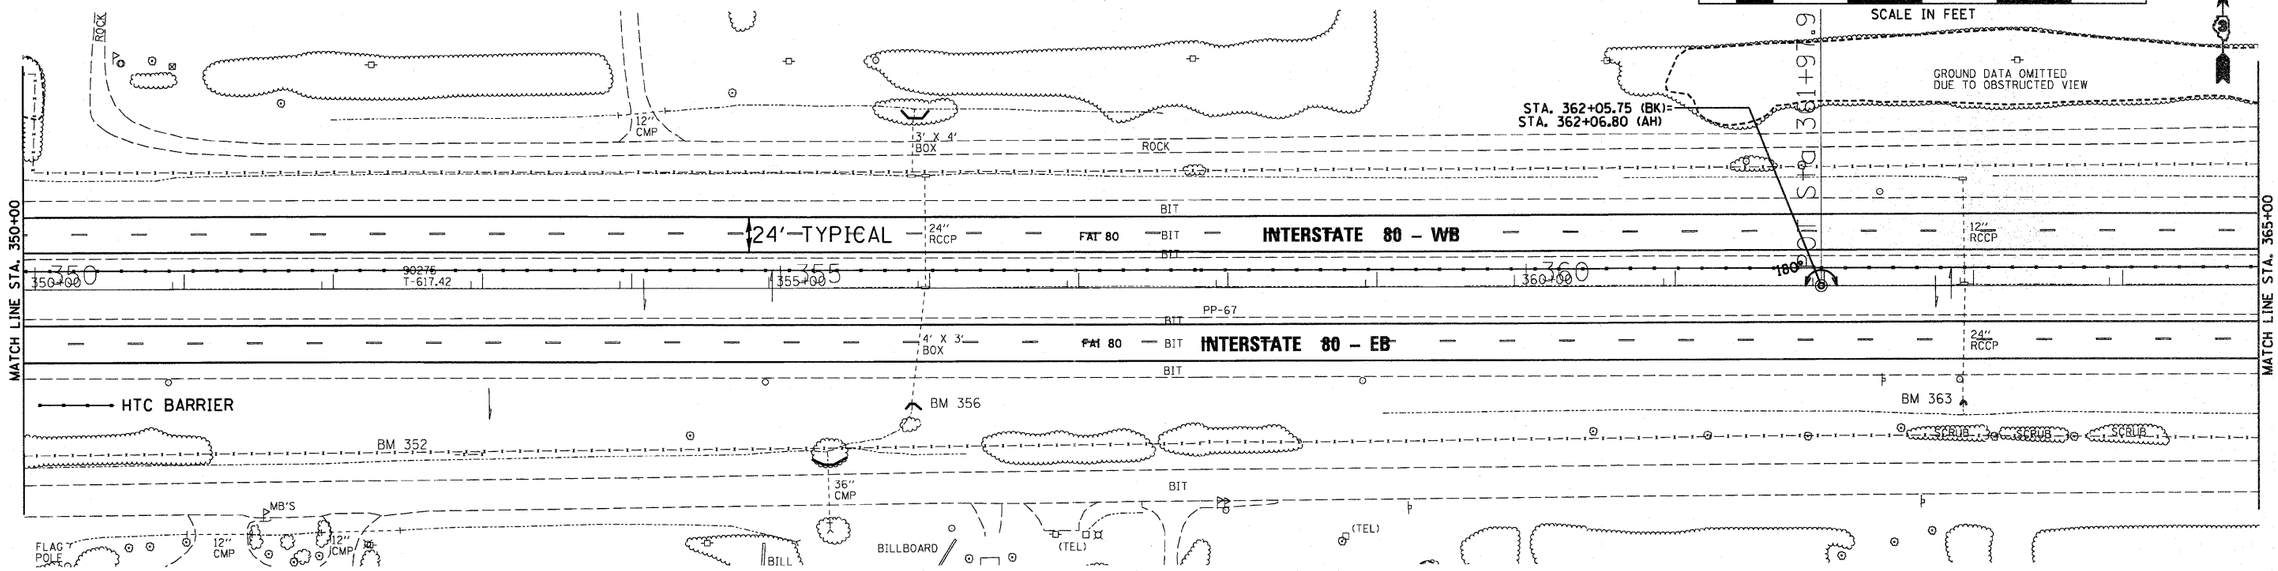

BM 352
NAIL IN WOOD GUARD POST
STA. 352+43.677, 110.152' RT.
ELEV. 616.027

BM 356
CHISELED "□" ON TOP CENTER HEADWALL
STA. 355+95.633, 77.126' RT.
ELEV. 615.293

BM 363
CHISELED "□" ON TOP CONCRETE END SECTION
STA. 363+01.798, 76.356' RT.
ELEV. 615.239

PROFILE	BY	DATE
SURVEYED	CHAMLIN & ASSOCIATES	05/11
PLOTTED		05/11
GRADES CHECKED	LAG	05/11
ALIGNMENT CHECKED	DJD	05/11
STRUCTURE NO.	D366A48-TOPOJOB	
NOTE BOOK		
NO.		

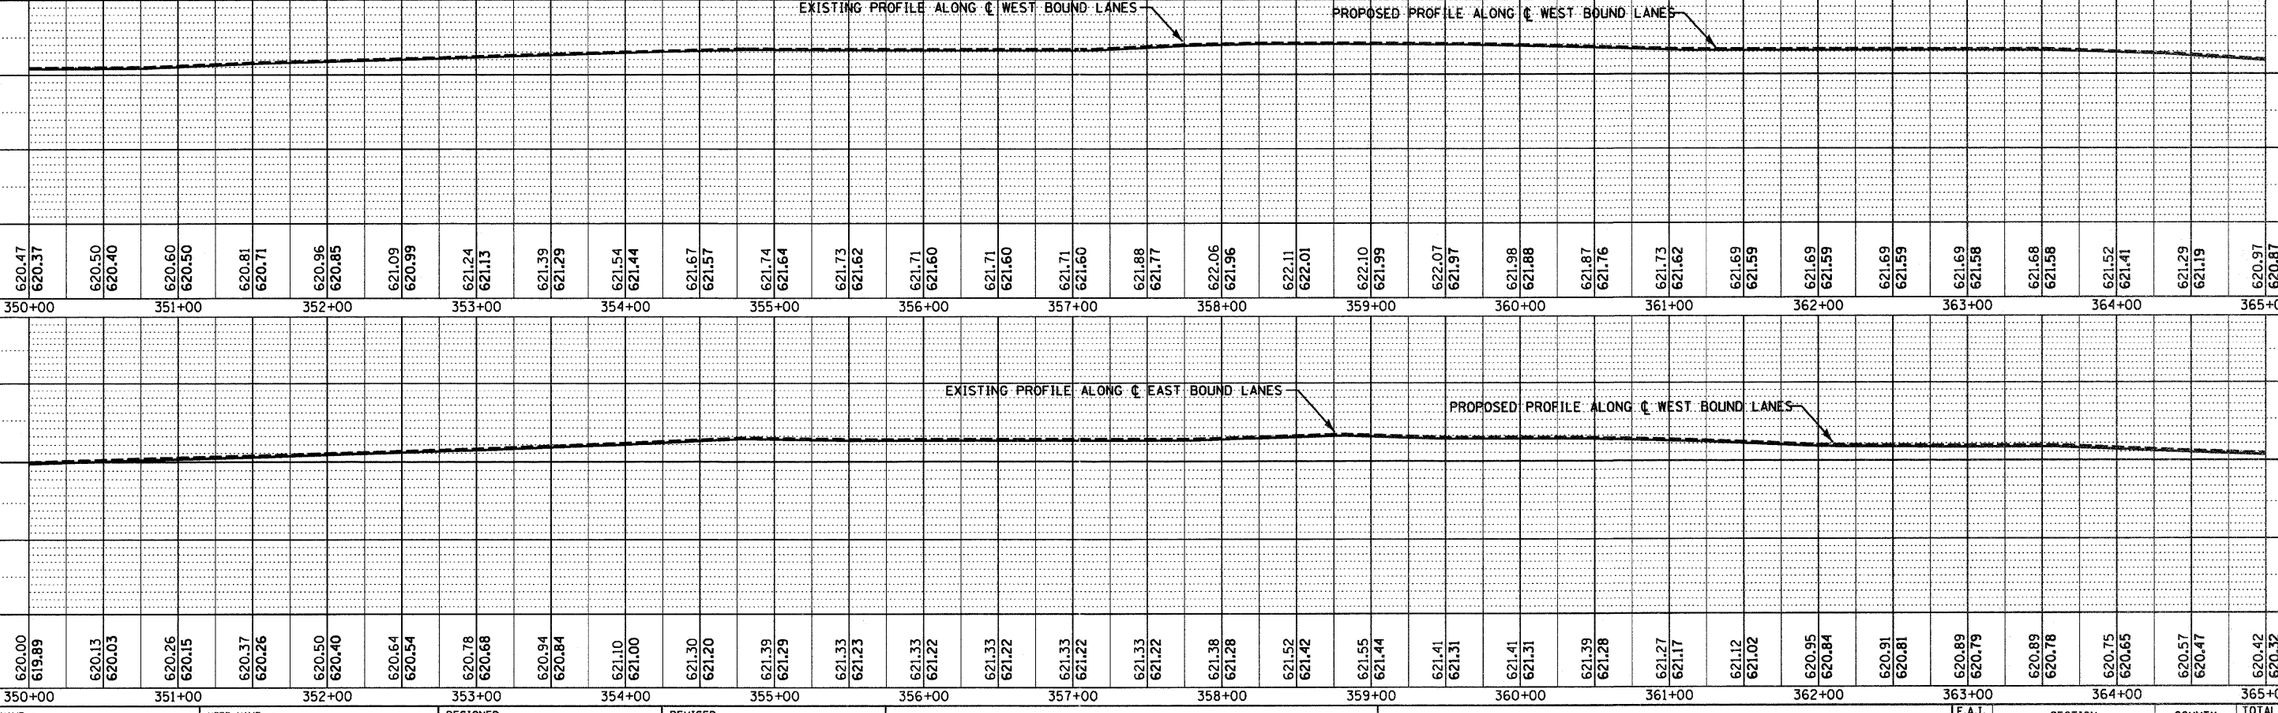

350+00	351+00	352+00	353+00	354+00	355+00	356+00	357+00	358+00	359+00	360+00	361+00	362+00	363+00	364+00	365+00
620.47 / 620.37	620.50 / 620.40	620.60 / 620.50	620.81 / 620.71	620.96 / 620.85	621.09 / 620.99	621.24 / 621.13	621.39 / 621.29	621.54 / 621.44	621.67 / 621.57	621.74 / 621.64	621.73 / 621.62	621.71 / 621.60	621.71 / 621.60	621.71 / 621.60	621.88 / 621.77	622.06 / 621.96	622.11 / 622.01	622.10 / 621.99	622.07 / 621.97	621.98 / 621.88	621.87 / 621.76	621.73 / 621.62	621.69 / 621.59	621.69 / 621.59	621.69 / 621.59	621.69 / 621.58	621.68 / 621.58	621.52 / 621.41	621.29 / 621.19	620.97 / 620.87
620.00 / 619.89	620.13 / 620.03	620.26 / 620.15	620.37 / 620.26	620.50 / 620.40	620.64 / 620.54	620.78 / 620.68	620.94 / 620.84	621.10 / 621.00	621.30 / 621.20	621.39 / 621.29	621.33 / 621.23	621.33 / 621.22	621.33 / 621.22	621.33 / 621.22	621.33 / 621.22	621.38 / 621.28	621.52 / 621.42	621.55 / 621.44	621.41 / 621.31	621.41 / 621.31	621.39 / 621.28	621.27 / 621.17	621.12 / 621.02	620.95 / 620.84	620.91 / 620.81	620.89 / 620.79	620.89 / 620.78	620.75 / 620.65	620.57 / 620.47	620.42 / 620.32

FILE NAME = D366A48-SHT-PLNPRF-350-365.DGN	USER NAME =	DESIGNED -	REVISED -	STATE OF ILLINOIS DEPARTMENT OF TRANSPORTATION	PLAN & PROFILE – I-80	F.A.I. RTE.	SECTION	COUNTY	TOTAL SHEETS	SHEET NO.
		CHECKED -	REVISED -			FAI 80	(50-2,4)RS-5 & (50-3)RS-6	LASALLE	109	46
	PLOT SCALE = 1'=50'	DRAWN - LAG	REVISED -						CONTRACT NO. 66A48	
	PLOT DATE = 05/11	CHECKED - DJD	REVISED -		SCALE: 1"=50' SHEET NO. OF SHEETS STA. 350+00 TO STA. 365+00			ILLINOIS	FED. AID PROJECT	