CURVE: McGINLEY PROP 1
PI STA. = 8+36.44
Δ = 11° 21' 47" (LT)
D = 18° 12' 58"
R = 314.53'
T = 31.29'
L = 62.38'
E = 1.55'
P.C. STA = 8+05.15
P.T. STA = 8+67.53

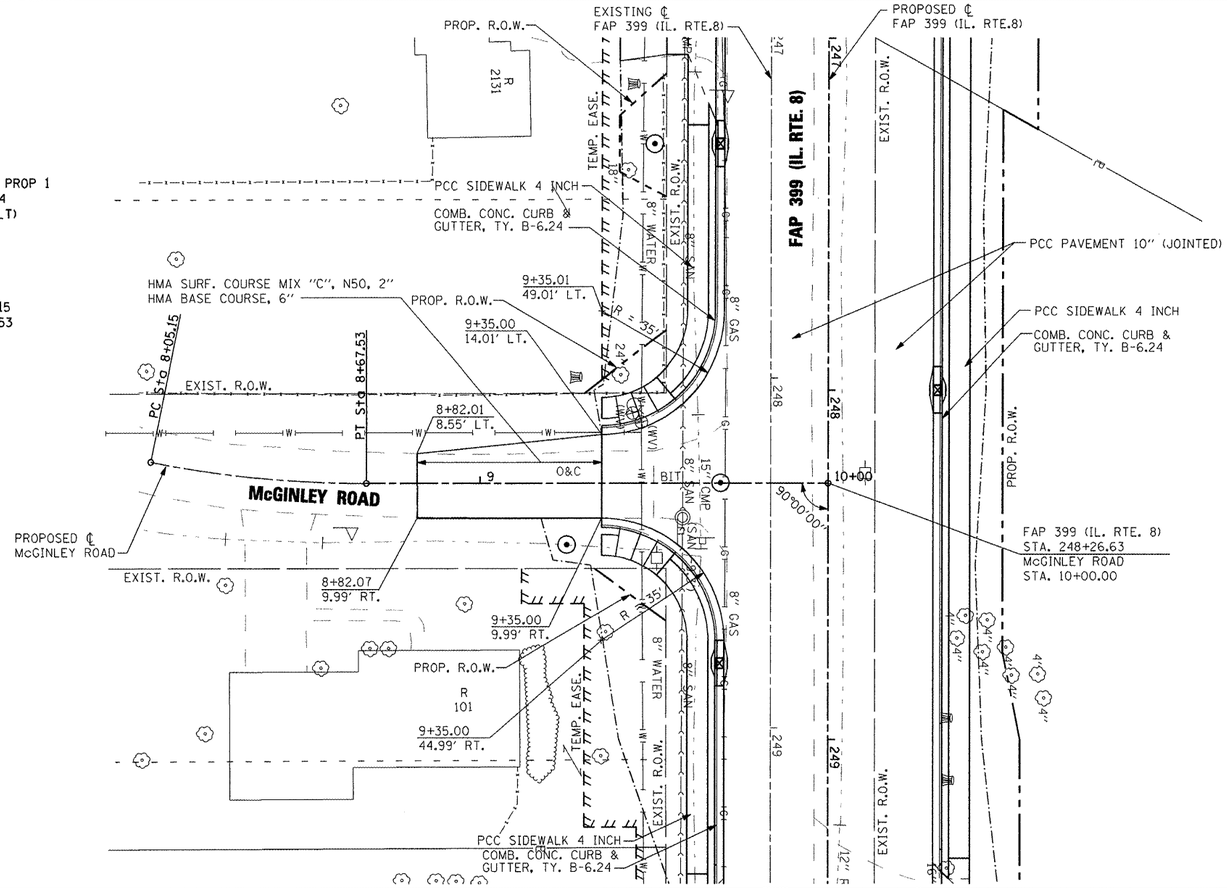

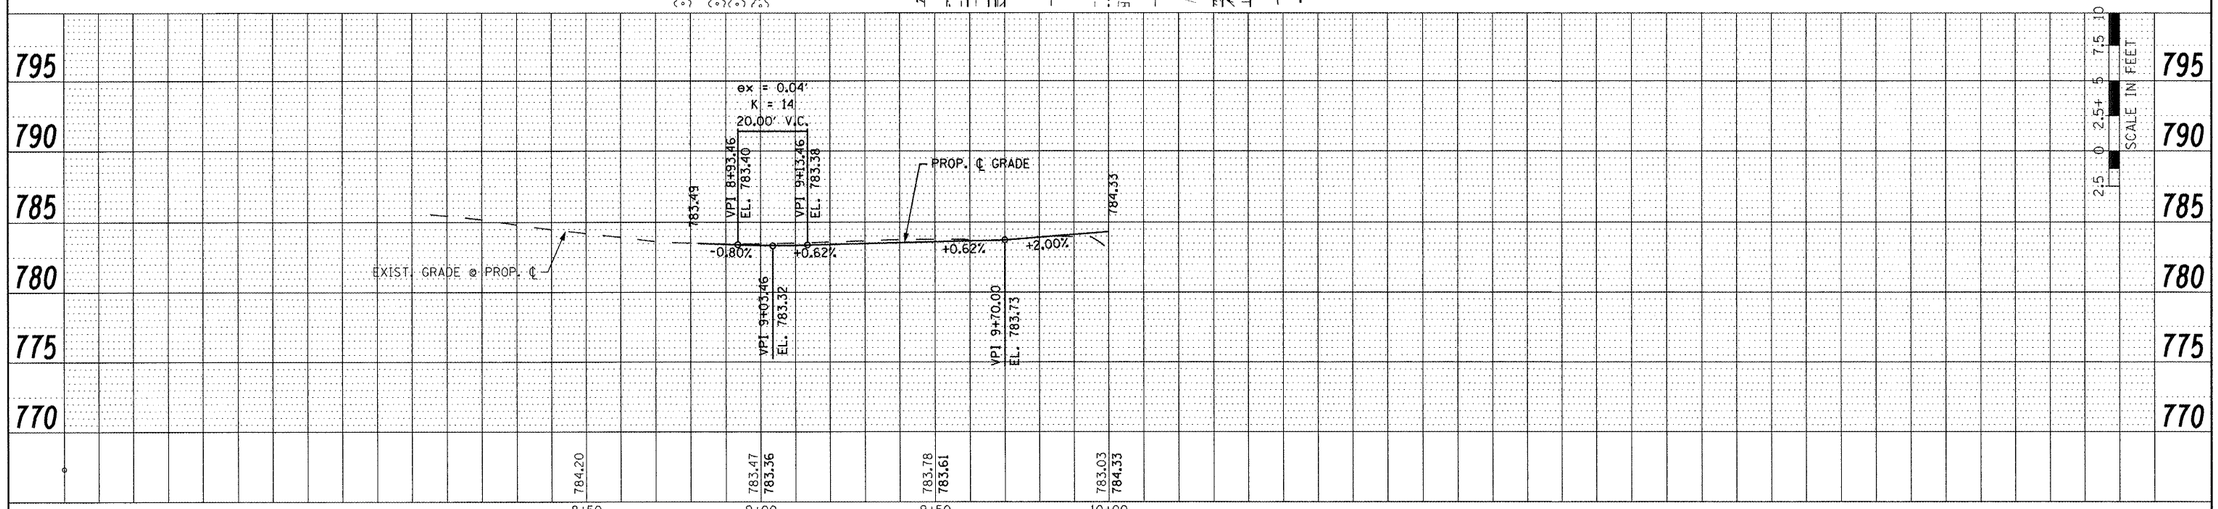

PLAN
NOTE BOOK
NO.
SURVEYED
PLOTTED
ADJUSTMENT CHECKED
R.O.W. OF WAY CHECKED
CAD FILE NAME
BY
DATE

PROFILE
NOTE BOOK
NO.
SURVEYED
PLOTTED
ADJUSTMENT CHECKED
R.O.W. NOTED
STRUCTURE NO(S).(IF ANY) CHKD
BY
DATE

FILE NAME = x:\projects\200803566\dgn\D4-Rte8-sht-PLN-PRF-McGinley.dgn	USER NAME = IDOT	DESIGNED -	REVISED -
		DRAWN -	REVISED -
	PLOT SCALE = 40.00 ' / IN.	CHECKED -	REVISED -
	PLOT DATE = 10/21/2011	DATE - 10-21-11	REVISED -

STATE OF ILLINOIS
DEPARTMENT OF TRANSPORTATION

FAP 399 (IL. RTE. 8)
MCGINLEY ROAD – ROADWAY PLAN AND PROFILE
SCALE: AS SHOWN | SHEET NO. OF SHEETS | STA. 8+05.15 | TO STA. 10+00.00

F.A.P. RTE.	SECTION	COUNTY	TOTAL SHEETS	SHEET NO.
399	36 R-7	TAZEWELL	390	71
		CONTRACT NO. 68370		
		ILLINOIS FED. AID PROJECT		