CURVE: WAGNER PROP 1
PI STA. = 8+47.80
Δ = 5° 32' 27" (LT)
D = 9° 48' 45"
R = 583.90'
T = 28.26'
L = 56.47'
E = 0.68'
P.C. STA = 8+19.54
P.T. STA = 8+76.01

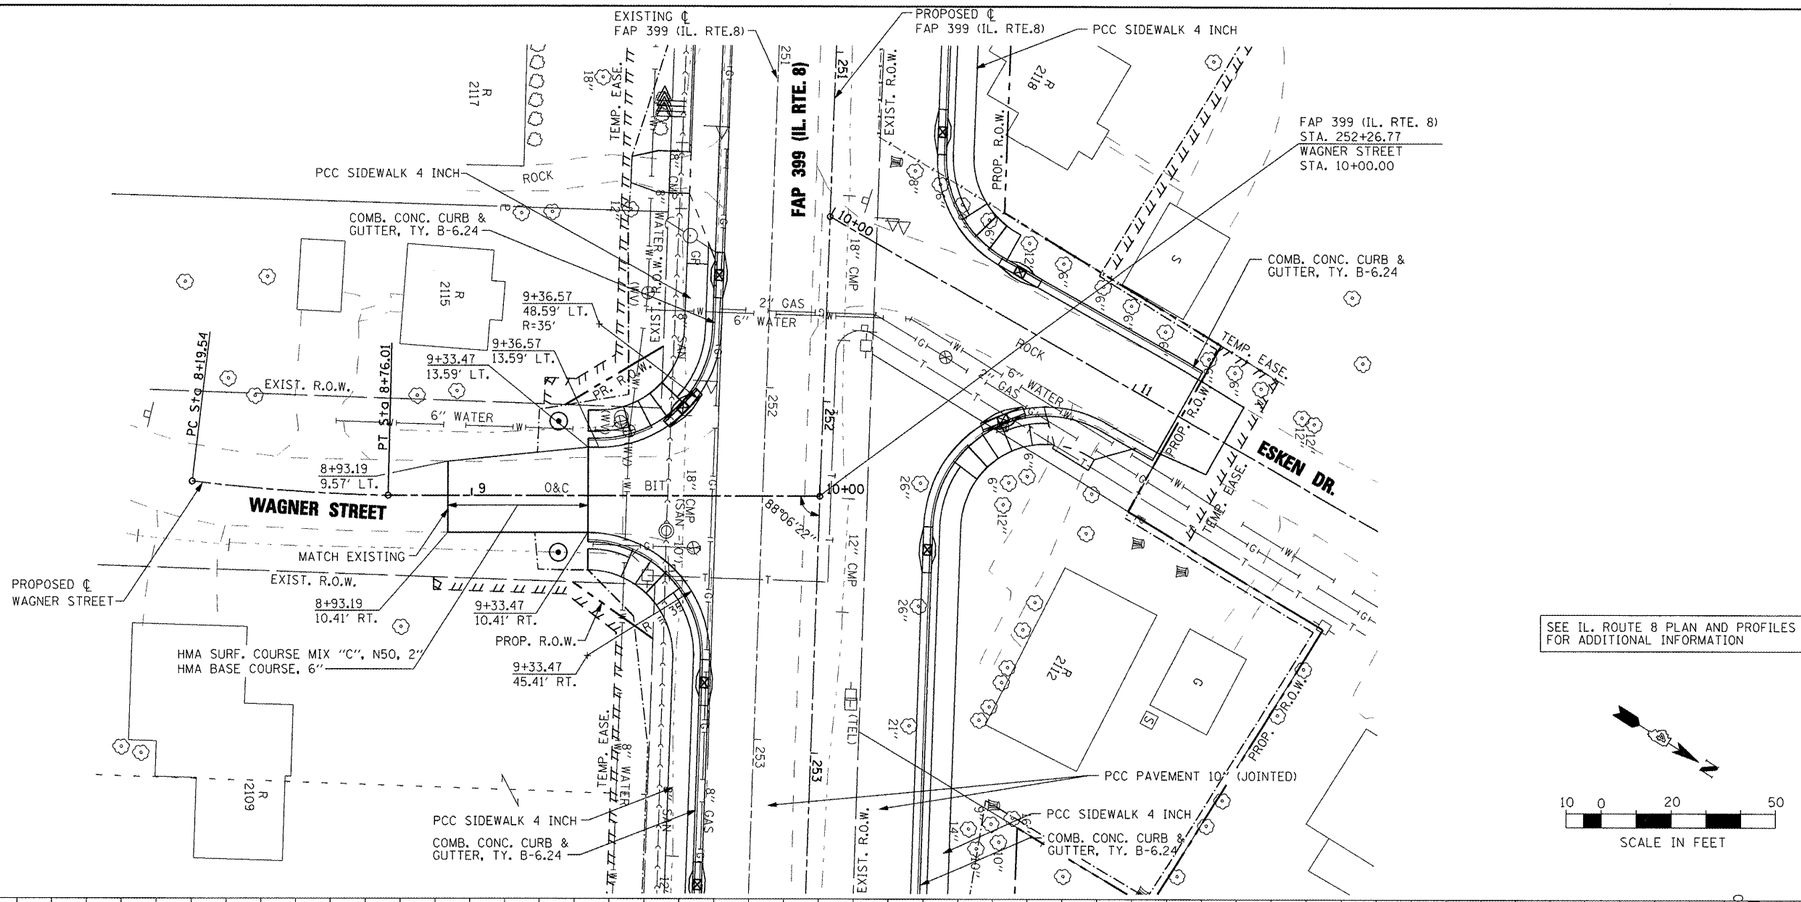

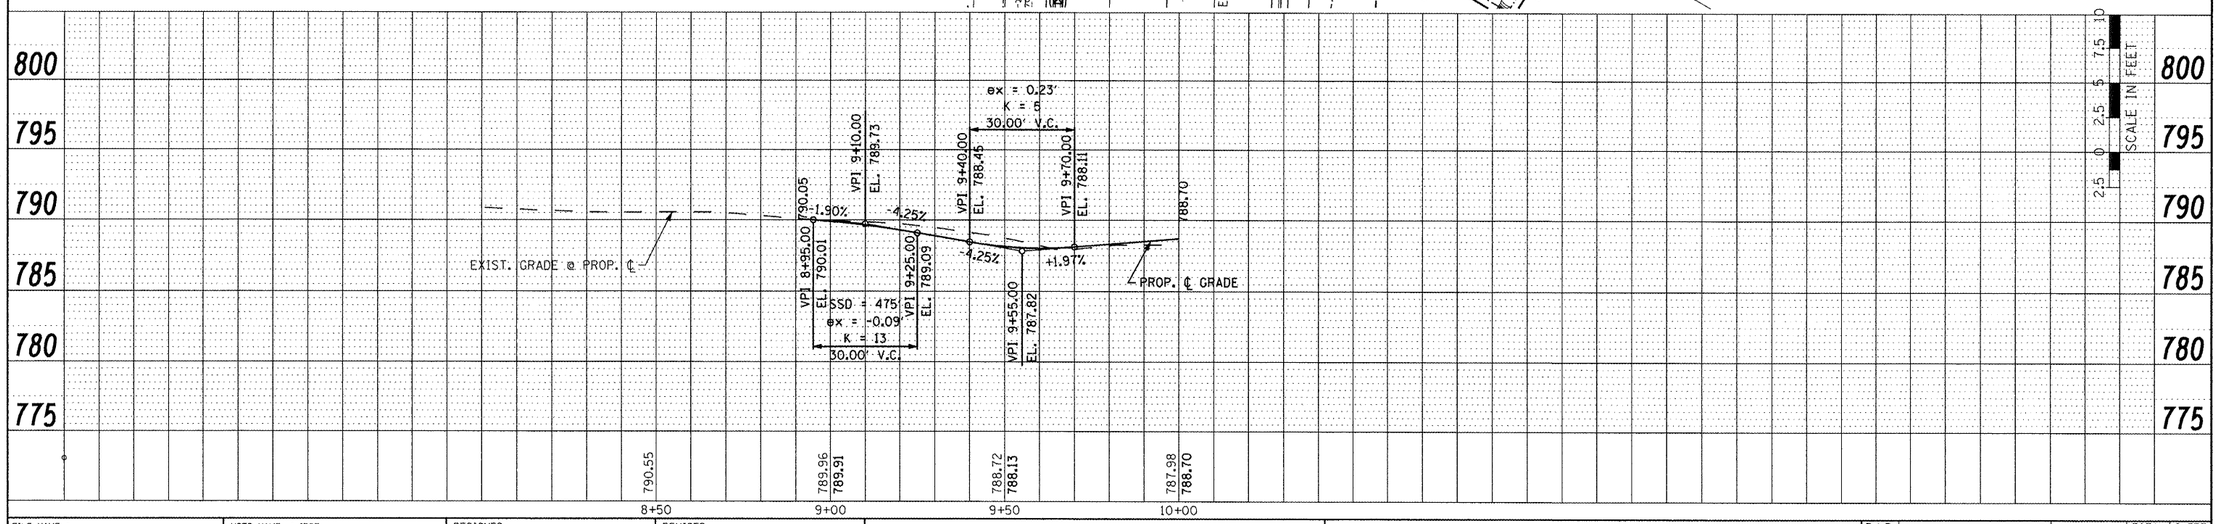

FILE NAME =	USER NAME = IDOT	DESIGNED -	REVISED -
x:\projects\200803566\dgn\D4-Rte8-sht-PLNPRF-Wagner.dgn		DRAWN -	REVISED -
	PLOT SCALE = 40.00 ' / IN.	CHECKED -	REVISED -
	PLOT DATE = 10/21/2011	DATE - 10-21-11	REVISED -

STATE OF ILLINOIS
DEPARTMENT OF TRANSPORTATION

FAP 399 (IL. RTE. 8)
WAGNER STREET – ROADWAY PLAN AND PROFILE
SCALE: AS SHOWN | SHEET NO. OF SHEETS | STA. 8+19.54 TO STA. 10+00.00

F.A.P. RTE.	SECTION	COUNTY	TOTAL SHEETS	SHEET NO.
399	36 R-7	TAZEWELL	390	73
		CONTRACT NO. 68370		
	ILLINOIS FED. AID PROJECT			

PLAN — SURVEYED; PLOTTED; ALL UTILITIES SHOWN; RT. OF WAY CHECKED; CADD FILE NAME; NOTE BOOK; NO.; BY; DATE

PROFILE — SURVEYED; PLOTTED; PROFILE CHECKED; ELM. NOTED; STRUCTURE NOTATNS CHKD; NOTE BOOK; NO.; BY; DATE