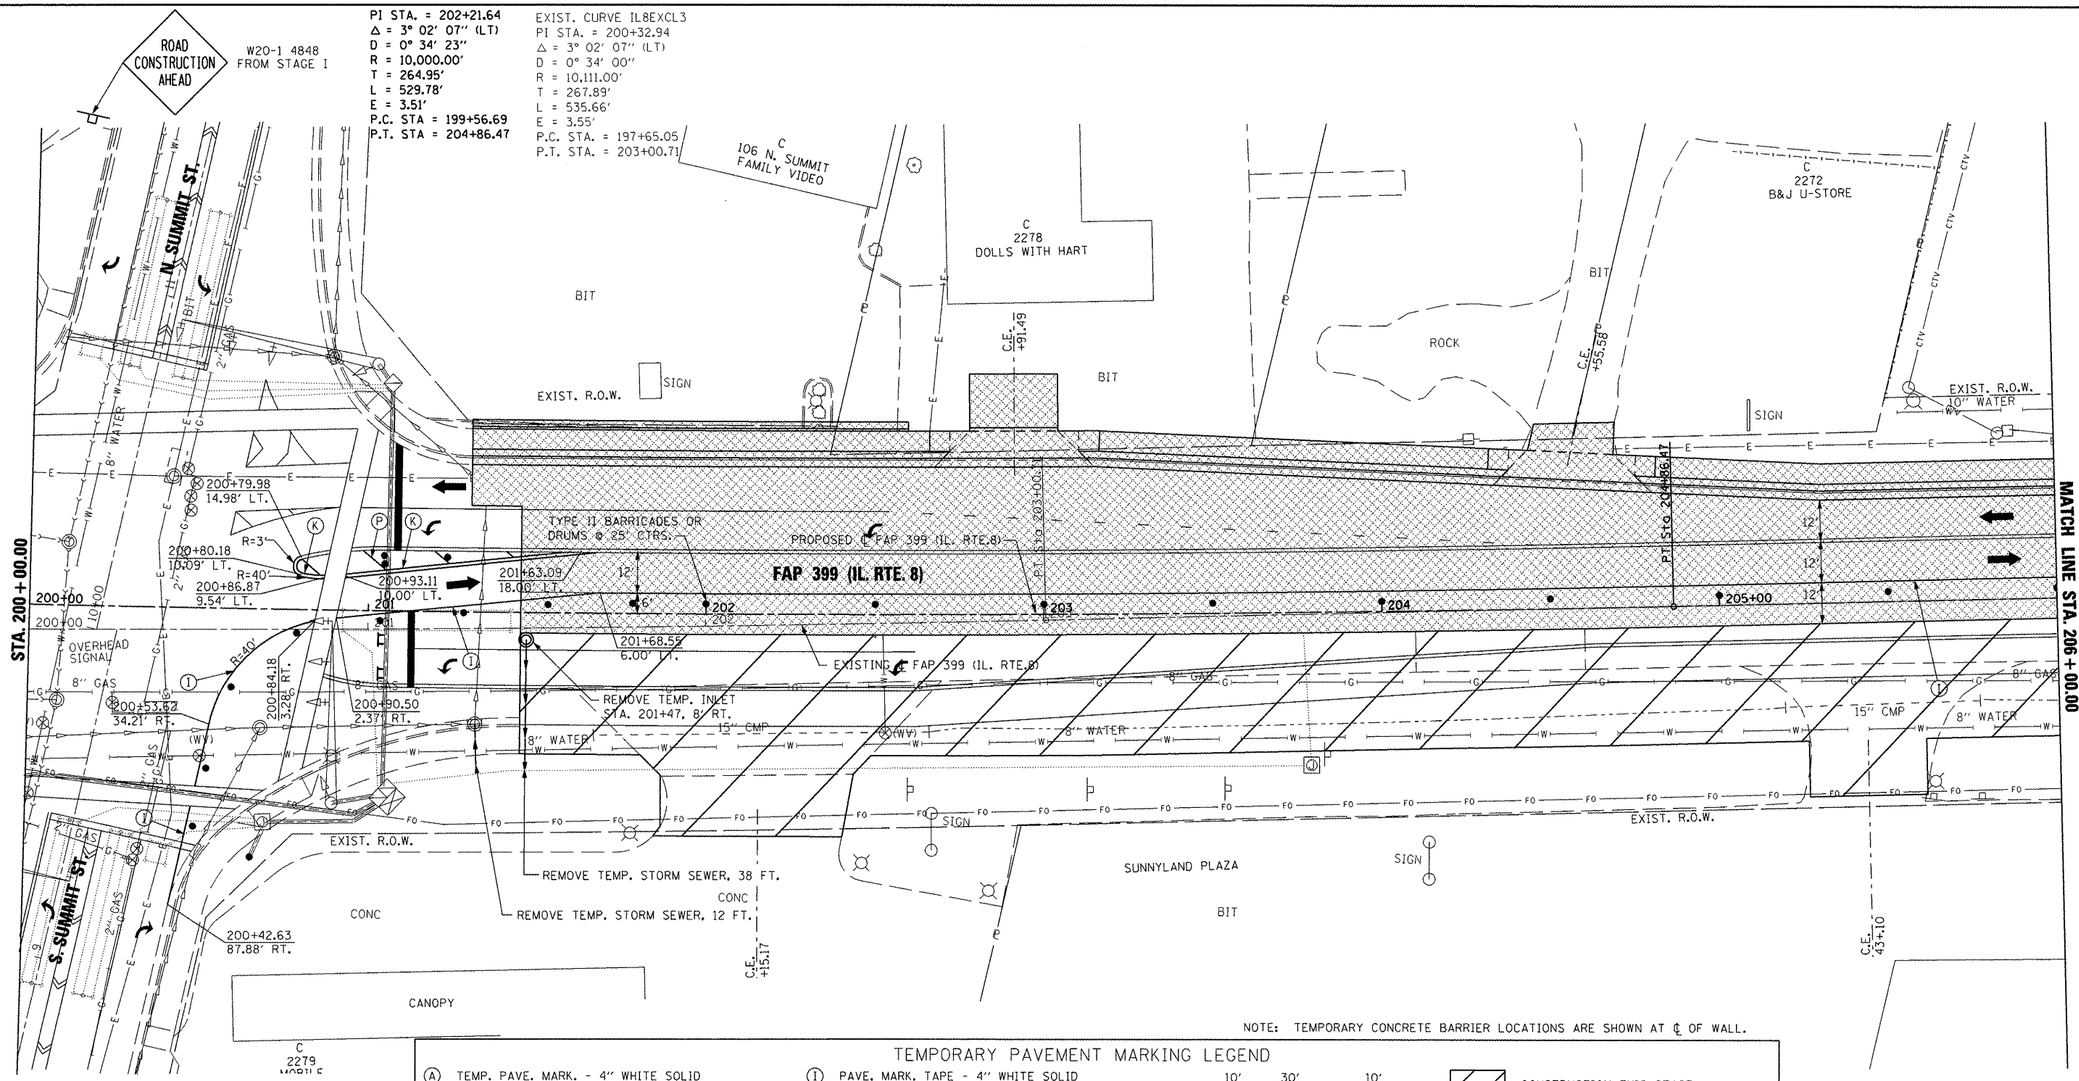

NOTE: TEMPORARY CONCRETE BARRIER LOCATIONS ARE SHOWN AT ℄ OF WALL.

TEMPORARY PAVEMENT MARKING LEGEND

- (A) TEMP. PAVE. MARK. - 4″ WHITE SOLID
- (B) TEMP. PAVE. MARK. - 4″ YELLOW SOLID
- (C) TEMP. PAVE. MARK. - DOUBLE 4″ YELLOW SOLID
- (D) TEMP. PAVE. MARK. - 4″ YELLOW SKIP DASH
- (E) TEMP. PAVE. MARK. - 8″ WHITE SOLID
- (F) TEMP. PAVE. MARK. - 8″ WHITE SKIP DASH
- (G) TEMP. PAVE. MARK. - 24″ WHITE SOLID (STOP BAR)
- (H) TEMP. PAVE. MARK. - LETTERS AND SYMBOLS
- TEMP. PAVE. MARK. = PAINT
- (I) PAVE. MARK. TAPE - 4″ WHITE SOLID
- (J) PAVE. MARK. TAPE - 4″ YELLOW SOLID
- (K) PAVE. MARK. TAPE - DOUBLE 4″ YELLOW SOLID
- (L) PAVE. MARK. TAPE - 4″ YELLOW SKIP DASH
- (M) PAVE. MARK. TAPE - 8″ WHITE SOLID
- (N) PAVE. MARK. TAPE - 8″ WHITE SKIP DASH
- (O) PAVE. MARK. TAPE - 12″ YELLOW SOLID (DIAGONAL)
- (P) PAVE. MARK. TAPE - 12″ WHITE SOLID (DIAGONAL)
- (Q) PAVE. MARK. TAPE - 24″ WHITE SOLID (STOP BAR)
- (R) PAVE. MARK. TAPE - LETTERS AND SYMBOLS
- PAVE. MARK. TAPE = PAVEMENT MARKING TAPE, TYPE III

10′ 30′ 10′ (D) OR (L)

(O)(P) 45° 20′ C-C (J)

9′ 9′ 3′ 3′ 3′ (F) OR (N)

- CONSTRUCTION THIS STAGE
- PREVIOUSLY CONSTRUCTED
- TEMPORARY PAVEMENT
- EXISTING TRAFFIC LANE
- TRAFFIC LANE
- TYPE II BARRICADES OR DRUMS @ 50′ CTRS. UNLESS OTHERWISE NOTED
- TYPE III BARRICADE WITH R 11-2 SIGN
- TEMPORARY CONCRETE BARRIER
- TEMPORARY IMPACT ATTENUATOR

N

10 0 20 50
SCALE IN FEET

FILE NAME = x:\projects\200803566\dgn\D4-Rte8-sht-Staging-3-B.dgn	USER NAME = IDOT	DESIGNED -	REVISED -
		DRAWN -	REVISED -
	PLOT SCALE = 41.249 FT / IN.	CHECKED -	REVISED -
	PLOT DATE = 10/21/2011	DATE - 10-21-11	REVISED -

STATE OF ILLINOIS
DEPARTMENT OF TRANSPORTATION

FAP 399 (IL. RTE. 8)
MAINTENANCE OF TRAFFIC – STAGE III

SCALE: AS SHOWN | SHEET NO. OF SHEETS | STA. 200+00.00 TO STA. 206+00.00

F.A.P. RTE.	SECTION	COUNTY	TOTAL SHEETS	SHEET NO.
399	36 R-7	TAZEWELL	390	139

CONTRACT NO. 68370

ILLINOIS FED. AID PROJECT