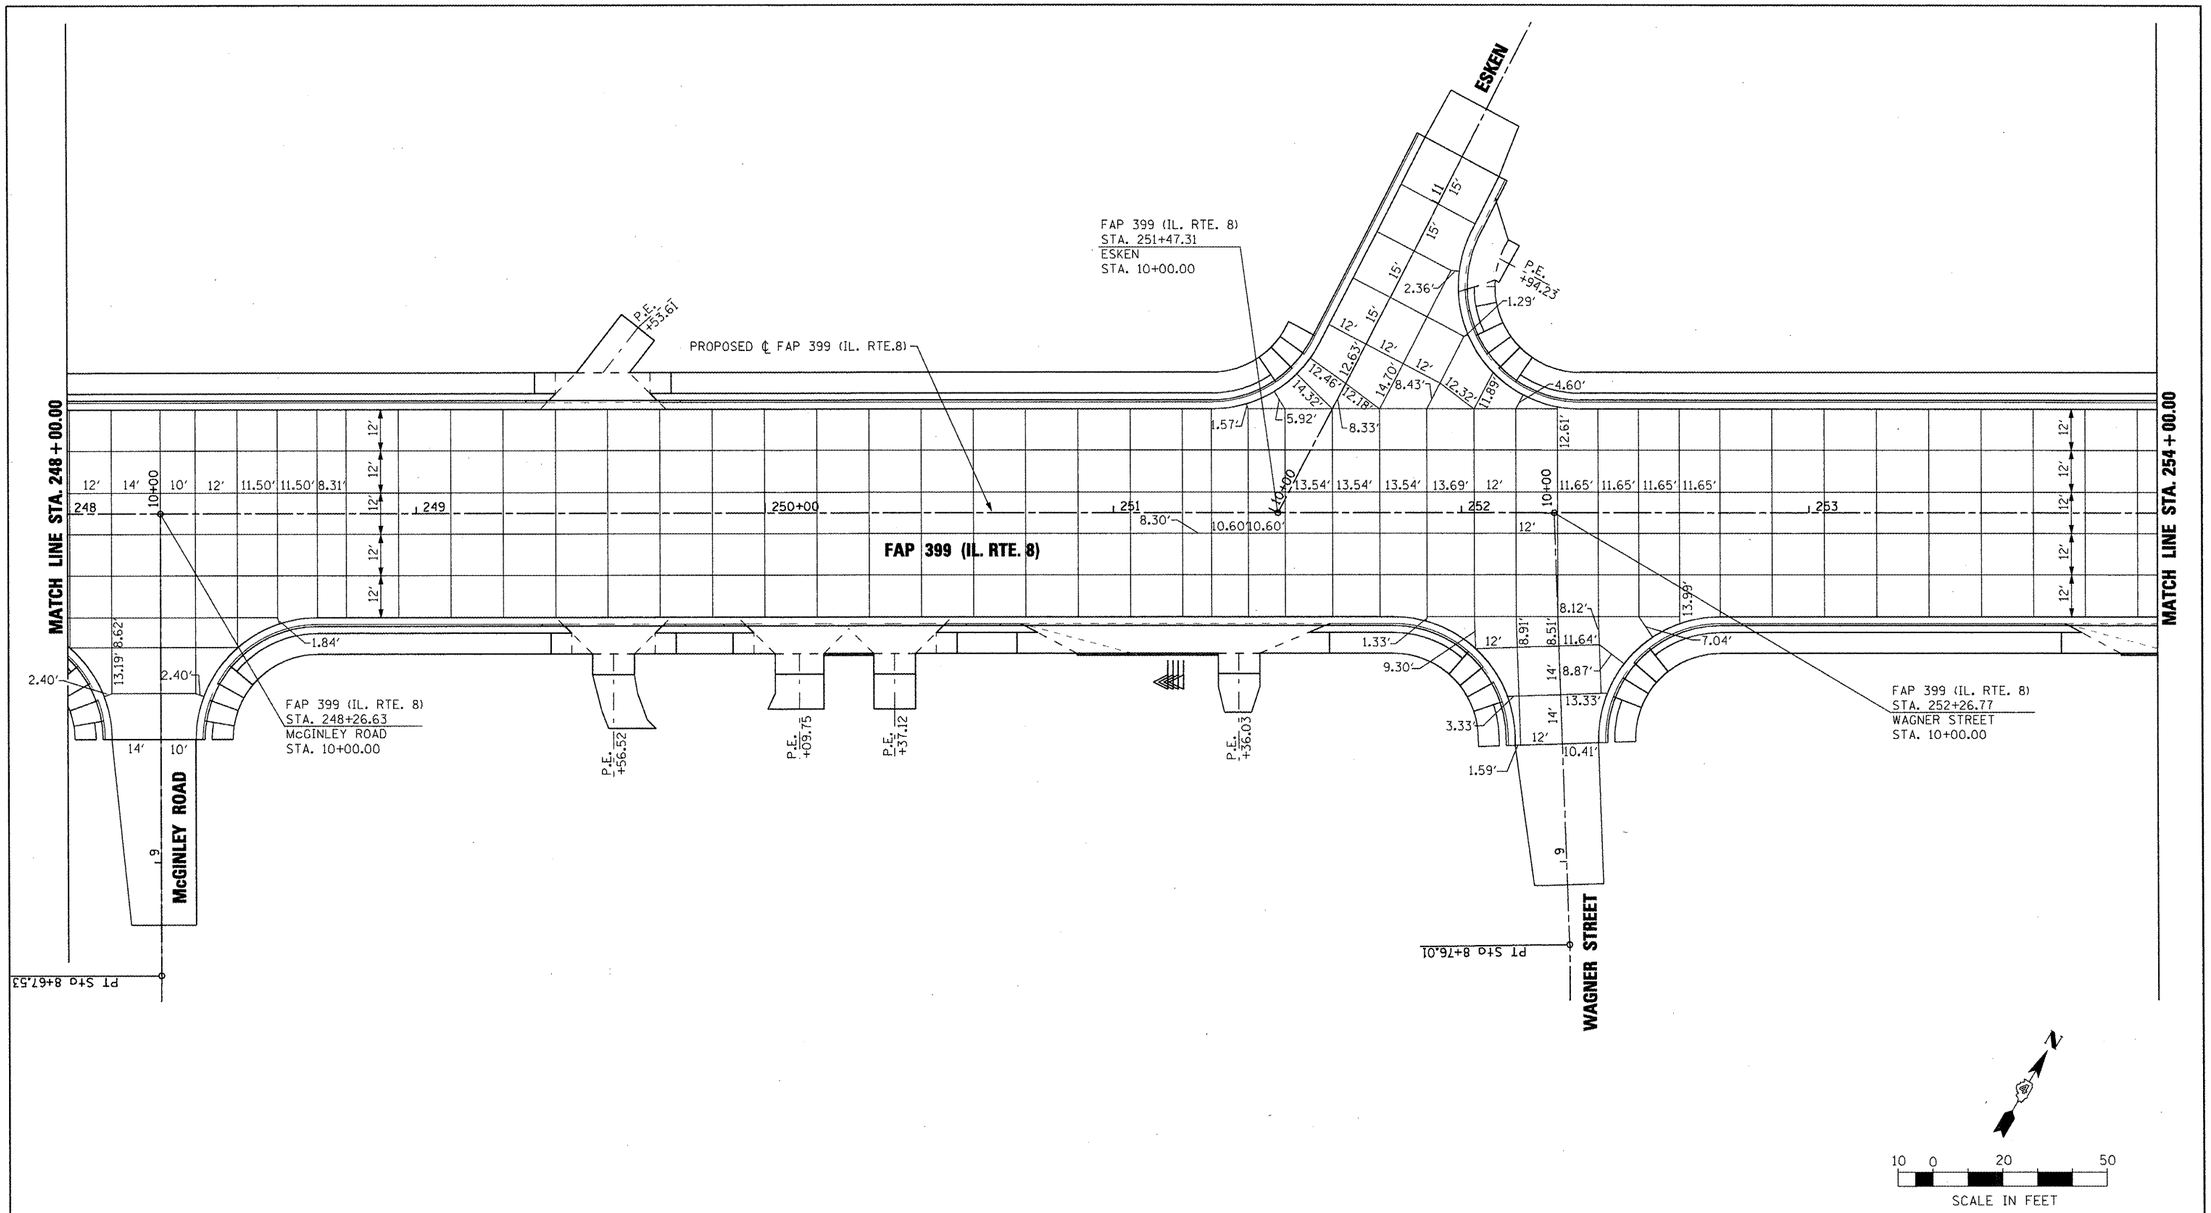

NOTE: JOINT SPACING 15' UNLESS NOTED OTHERWISE

FILE NAME = x:\projects\200803566\dgn\D4-Rte8-sht-JWT-9.dgn	USER NAME = IDOT	DESIGNED -	REVISED -	STATE OF ILLINOIS DEPARTMENT OF TRANSPORTATION	PAVEMENT JOINTING PLAN STA. 248+00.00 TO STA. 254+00.00	F.A. RTE.	SECTION	COUNTY	TOTAL SHEETS	SHEET NO.
		DRAWN -	REVISED -			399	36 R-7	TAZEWELL	390	233
	PLOT SCALE = 40.00 FT / IN.	CHECKED -	REVISED -					CONTRACT NO. 68370		
	PLOT DATE = 10/21/2011	DATE - 10-21-11	REVISED -		SCALE: AS SHOWN / SHEET NO. OF SHEETS / STA. 248+00.00 TO STA. 254+00.00			ILLINOIS FED. AID PROJECT		