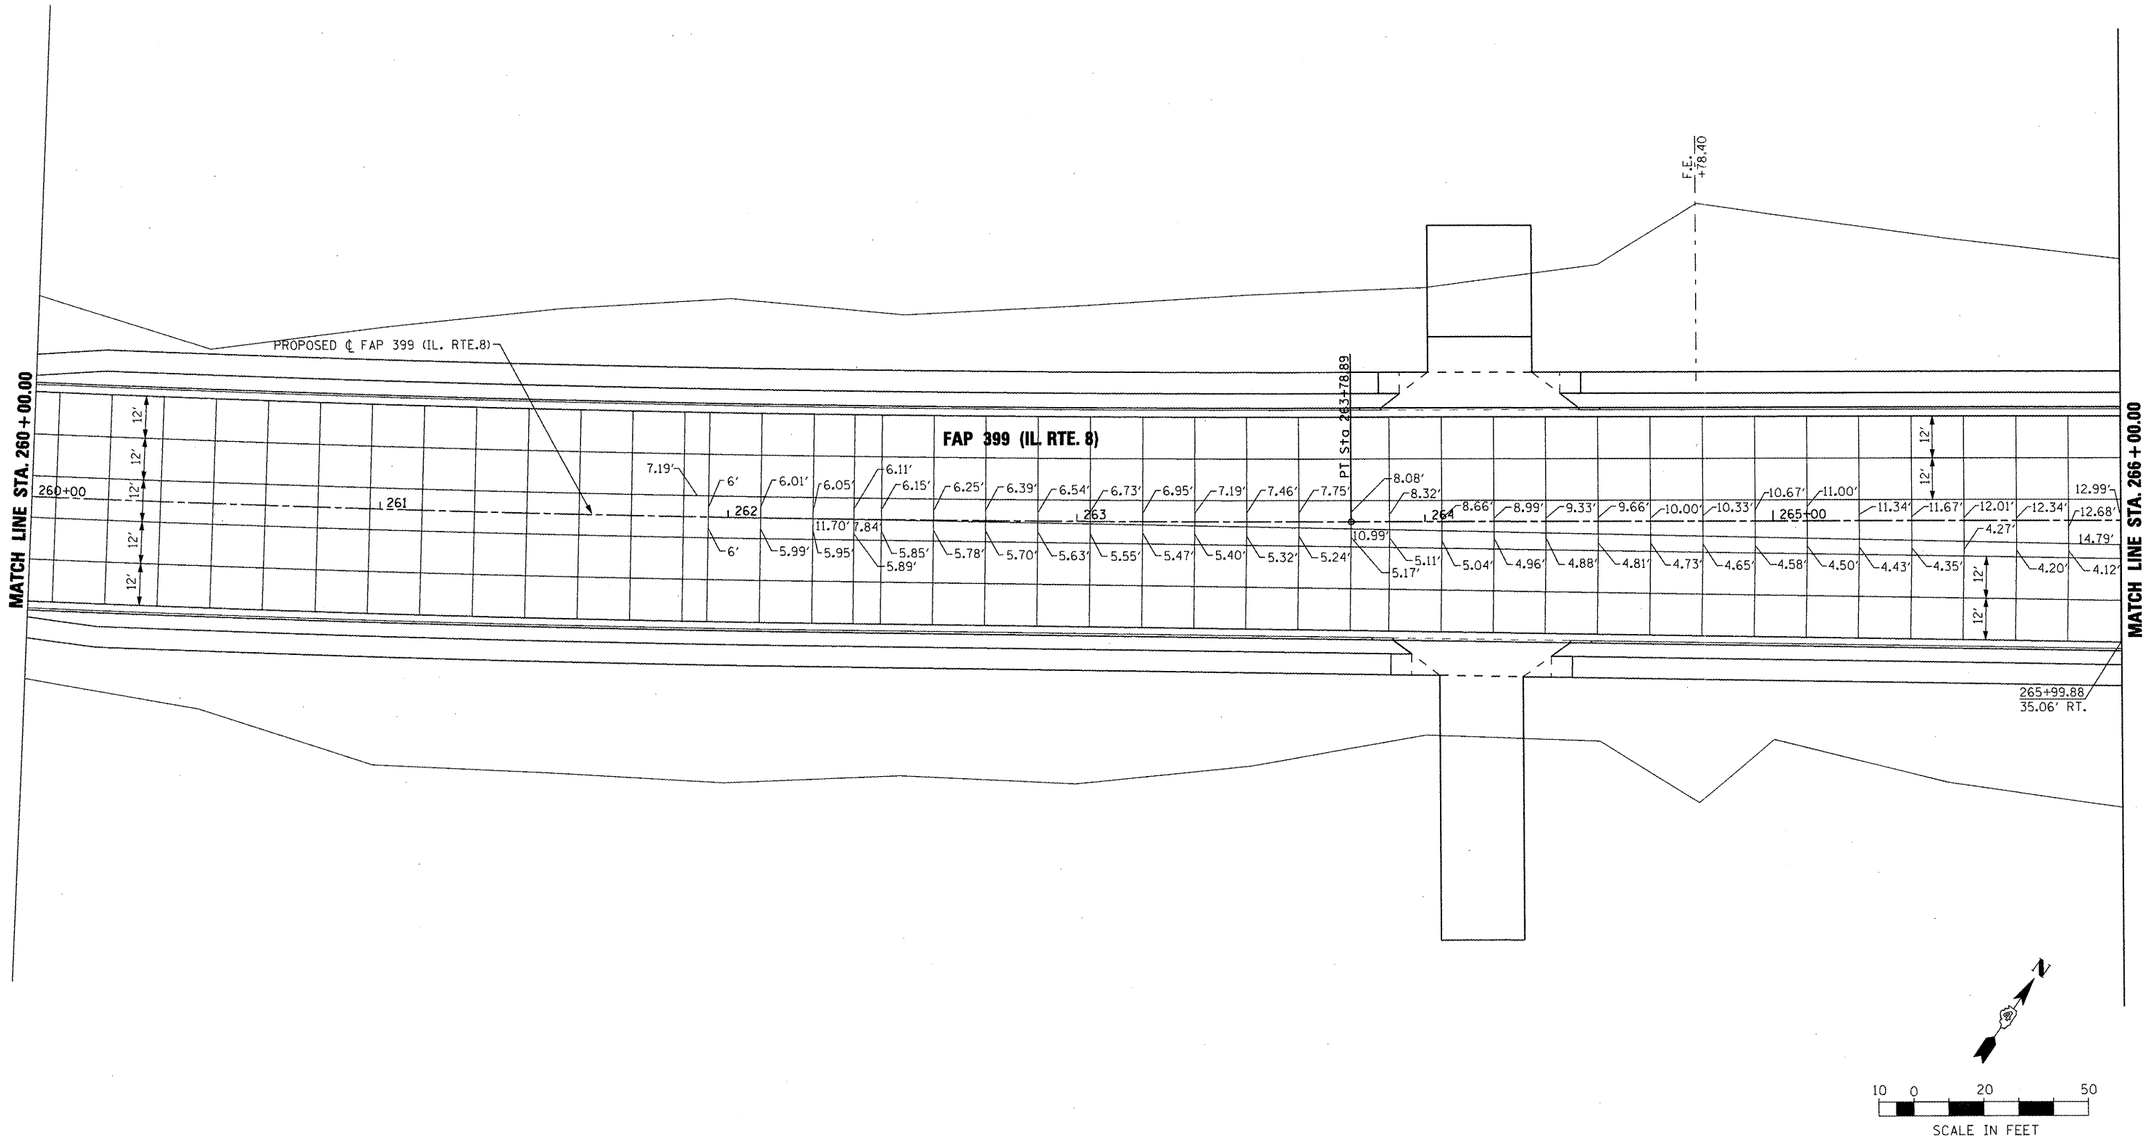

NOTES:
1. JOINT SPACING 15' UNLESS NOTED OTHERWISE.
2. MINIMUM CONCRETE POUR WIDTH = 2'.

FILE NAME = x:\projects\200803566\dgn\D4-Rte8-sht-JNT-11.dgn	USER NAME = IDOT	DESIGNED -	REVISED -
		DRAWN -	REVISED -
	PLOT SCALE = 40.00 FT / IN.	CHECKED -	REVISED -
	PLOT DATE = 10/21/2011	DATE - 10-21-11	REVISED -

STATE OF ILLINOIS
DEPARTMENT OF TRANSPORTATION

PAVEMENT JOINTING PLAN
STA. 260+00.00 TO STA. 266+00.00

SCALE: | SHEET NO. OF SHEETS | STA. 260+00.00 TO STA. 266+00.00

F.A. RTE.	SECTION	COUNTY	TOTAL SHEETS	SHEET NO.
399	36 R-7	TAZEWELL	390	235

CONTRACT NO. 68370

ILLINOIS FED. AID PROJECT