FINAL SURVEY	NOTE BOOK	NO.
SURVEYED		
PLOTTED		
ISSUED		
AREAS		
AREAS CHECKED		

BY	DATE

ORIGINAL SURVEY	NOTE BOOK	NO.
SURVEYED		
PLOTTED		
ISSUED		
AREAS		
AREAS CHECKED		

BY	DATE

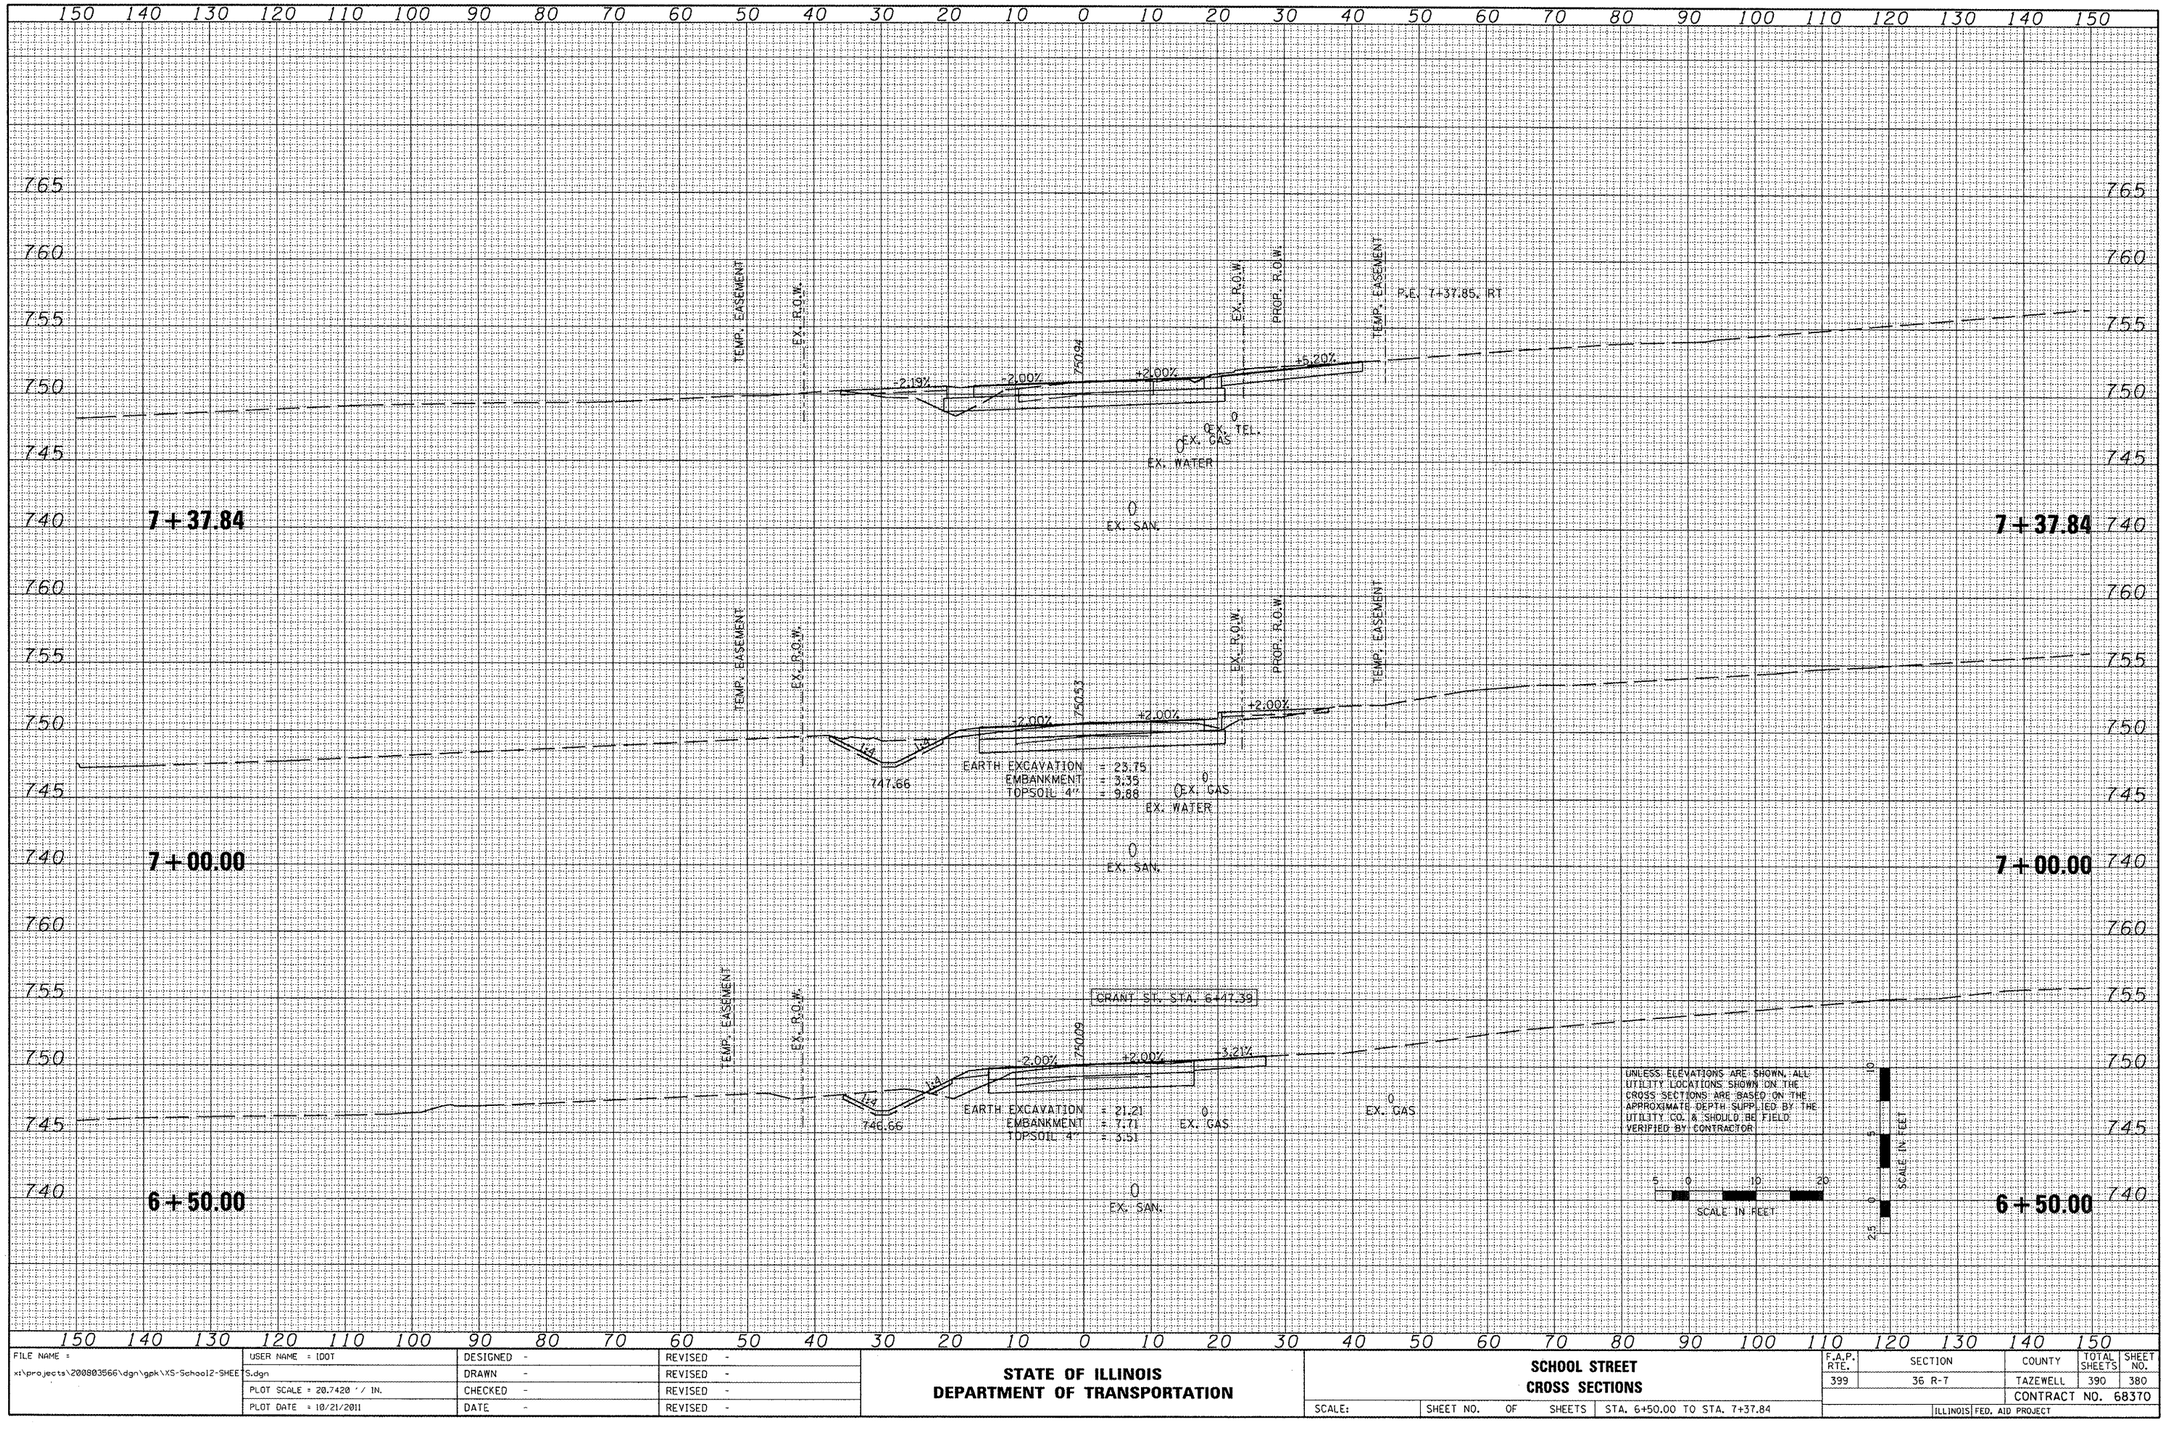

FILE NAME =	USER NAME = IDOT	DESIGNED -	REVISED -
x:\projects\200803566\dgn\gpk\XS-School2-SHEET S.dgn		DRAWN -	REVISED -
	PLOT SCALE = 20.7420 ' / IN.	CHECKED -	REVISED -
	PLOT DATE = 10/21/2011	DATE -	REVISED -

STATE OF ILLINOIS
DEPARTMENT OF TRANSPORTATION

SCHOOL STREET
CROSS SECTIONS

SCALE: | SHEET NO. OF SHEETS | STA. 6+50.00 TO STA. 7+37.84

F.A.P. RTE.	SECTION	COUNTY	TOTAL SHEETS	SHEET NO.
399	36 R-7	TAZEWELL	390	380
		CONTRACT NO. 68370		
	ILLINOIS FED. AID PROJECT			