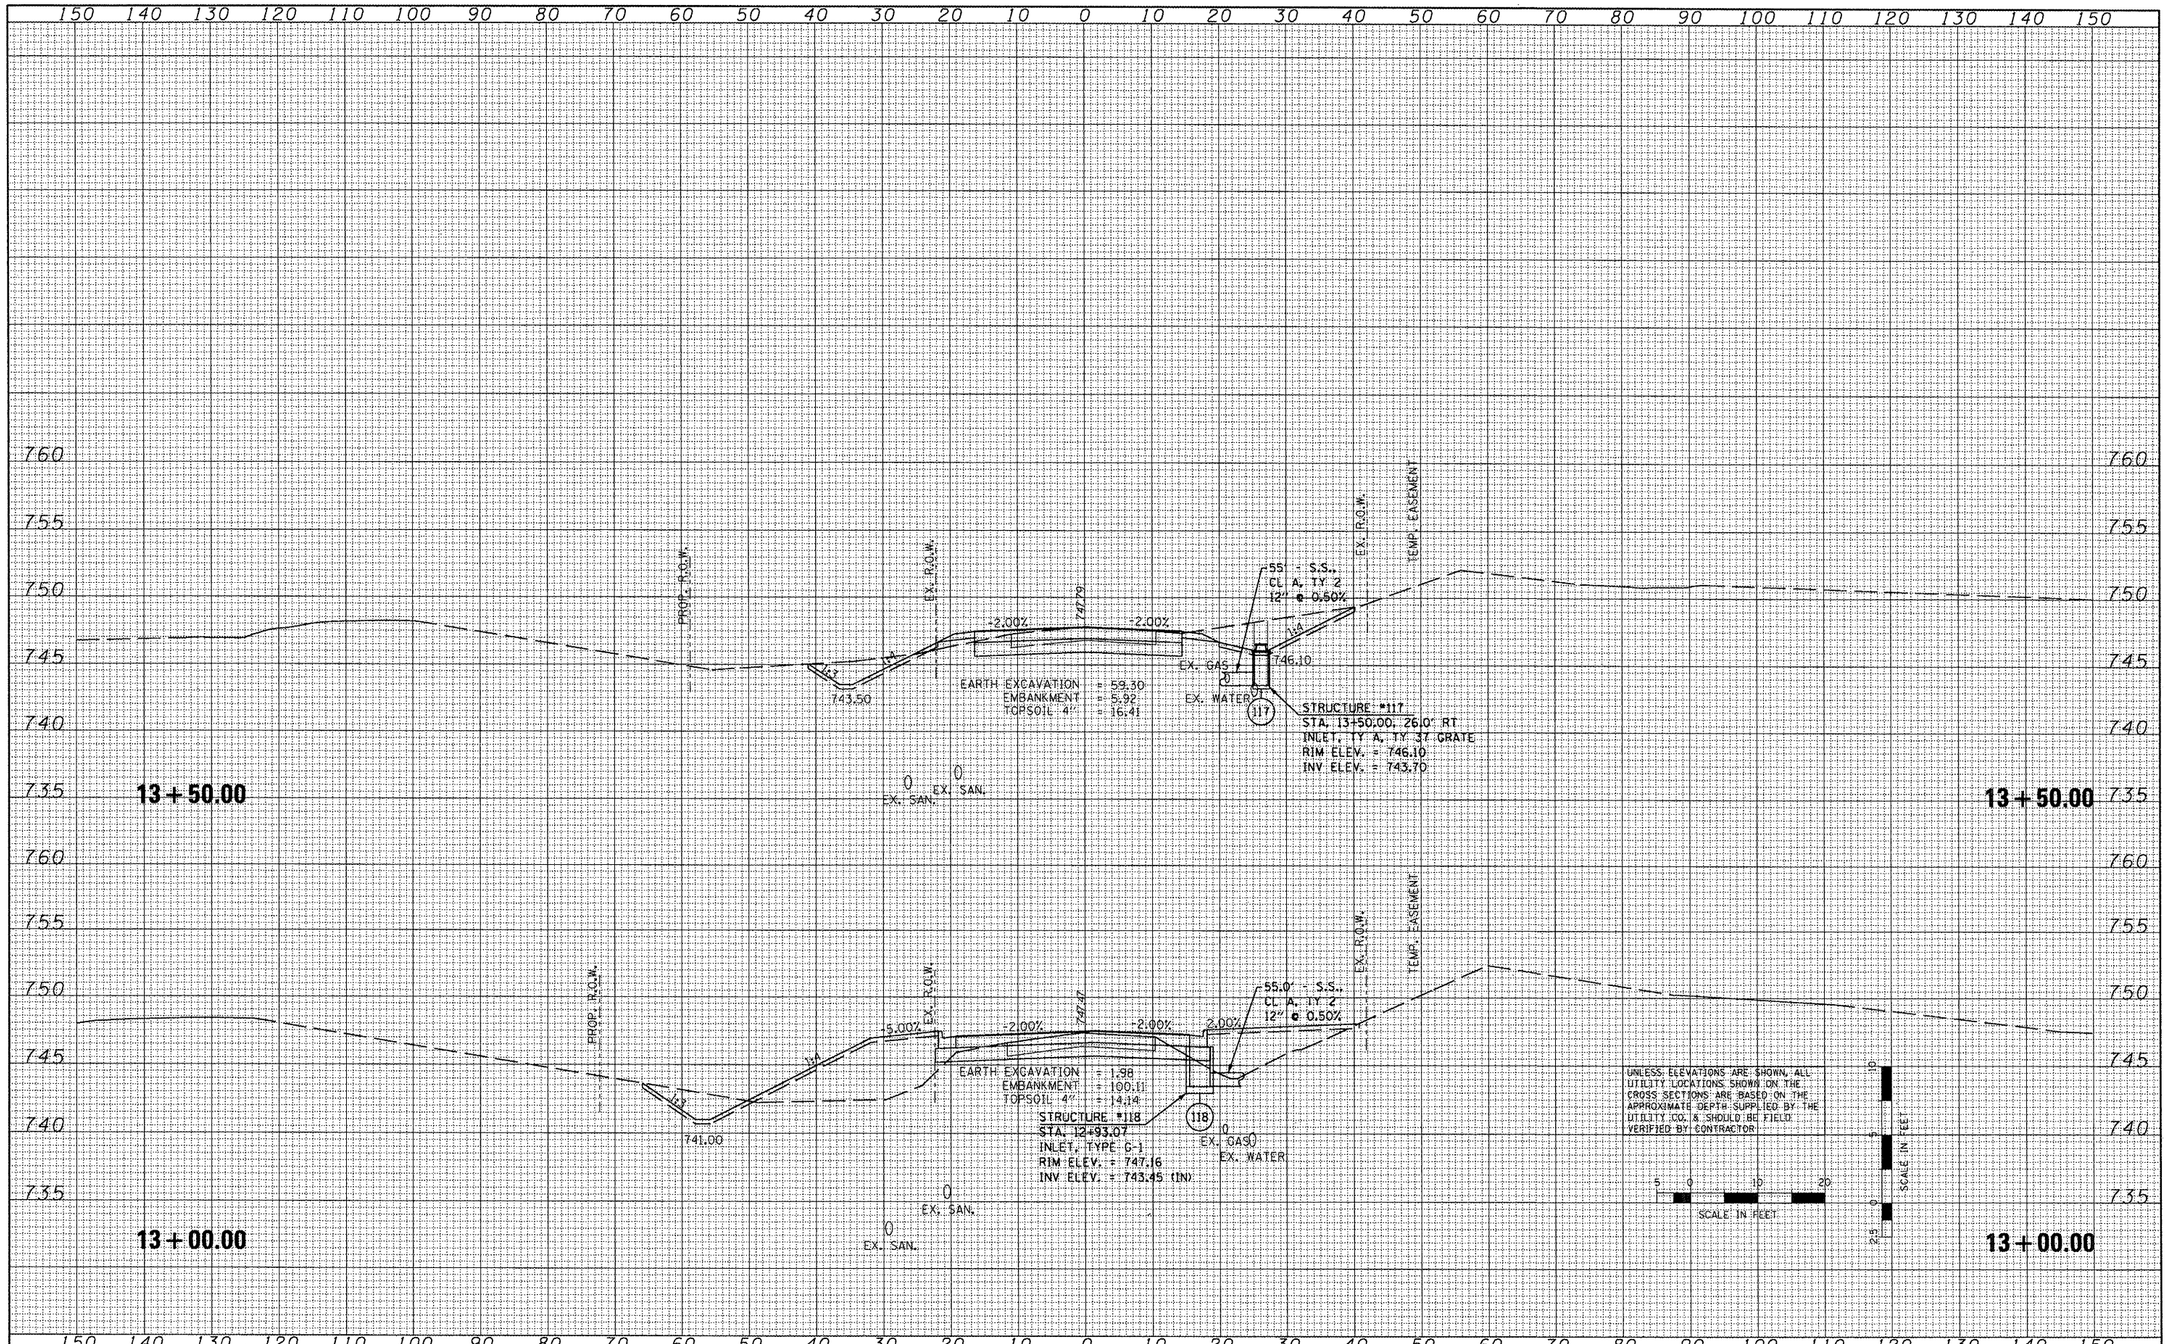

FILE NAME = x:\projects\200803566\dgn\gpk\XS-School2-SHEETS.dgn	USER NAME = IDOT	DESIGNED -	REVISED -
		DRAWN -	REVISED -
	PLOT SCALE = 20.7420 ' / IN.	CHECKED -	REVISED -
	PLOT DATE = 10/21/2011	DATE -	REVISED -

STATE OF ILLINOIS
DEPARTMENT OF TRANSPORTATION

SCHOOL STREET
CROSS SECTIONS

SCALE: | SHEET NO. OF SHEETS | STA. 13+00.00 TO STA. 13+50.00

F.A.P. RTE.	SECTION	COUNTY	TOTAL SHEETS	SHEET NO.
399	36 R-7	TAZEWELL	390	387

CONTRACT NO. 68370

ILLINOIS FED. AID PROJECT