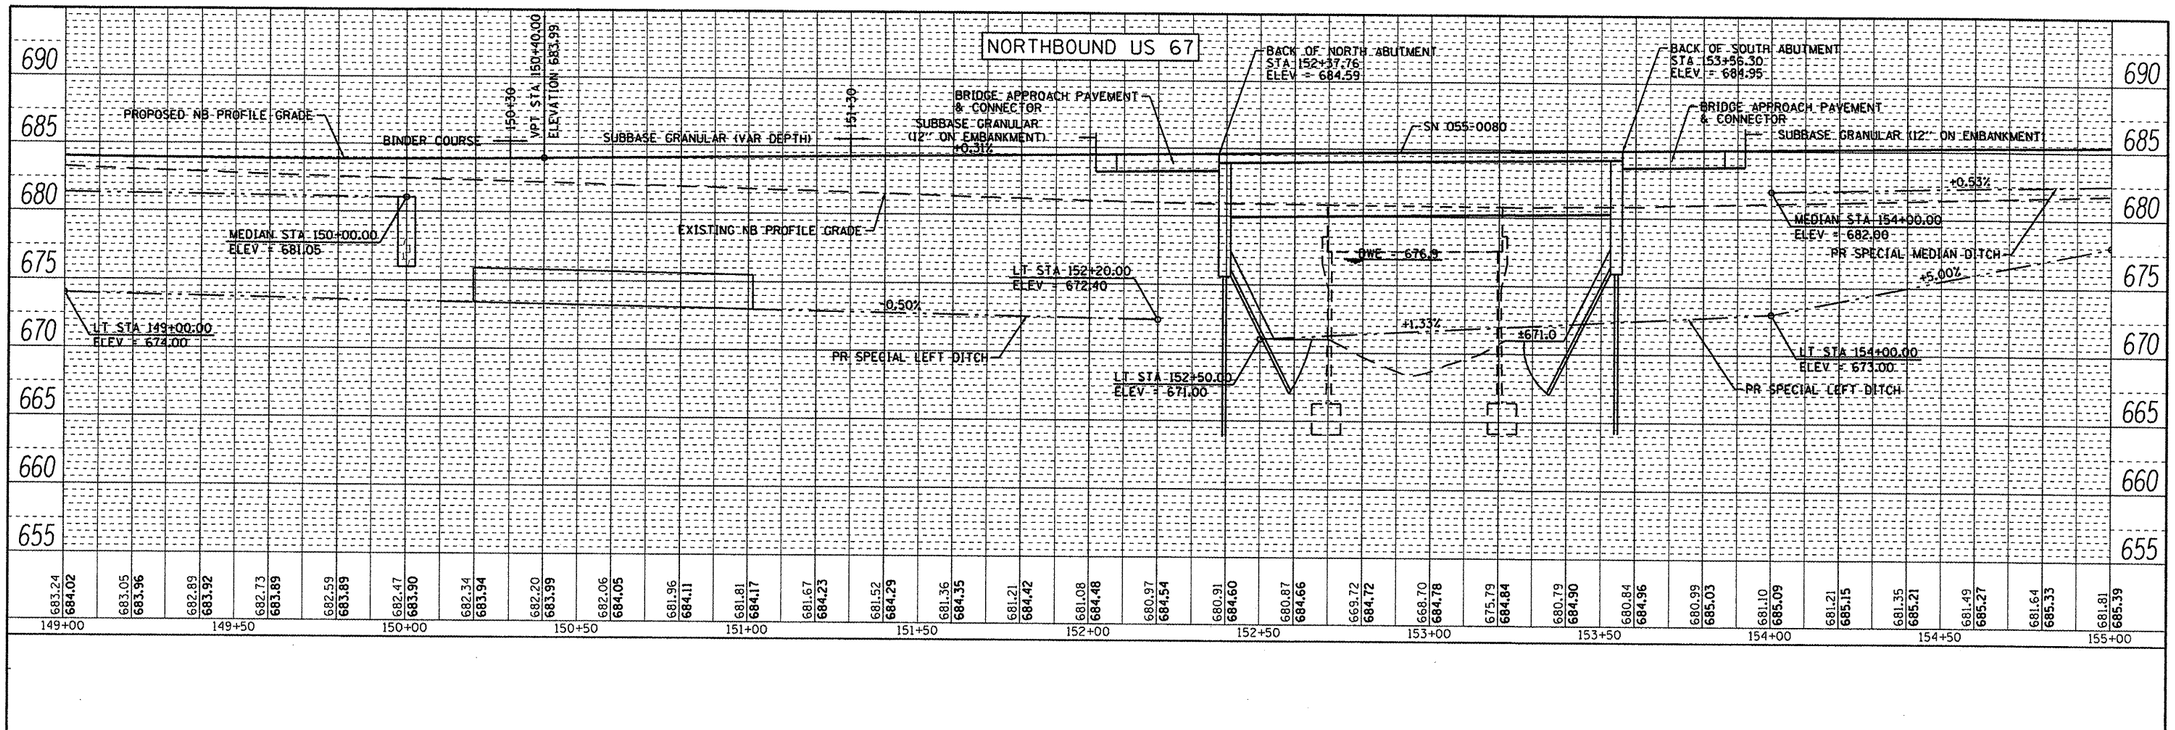

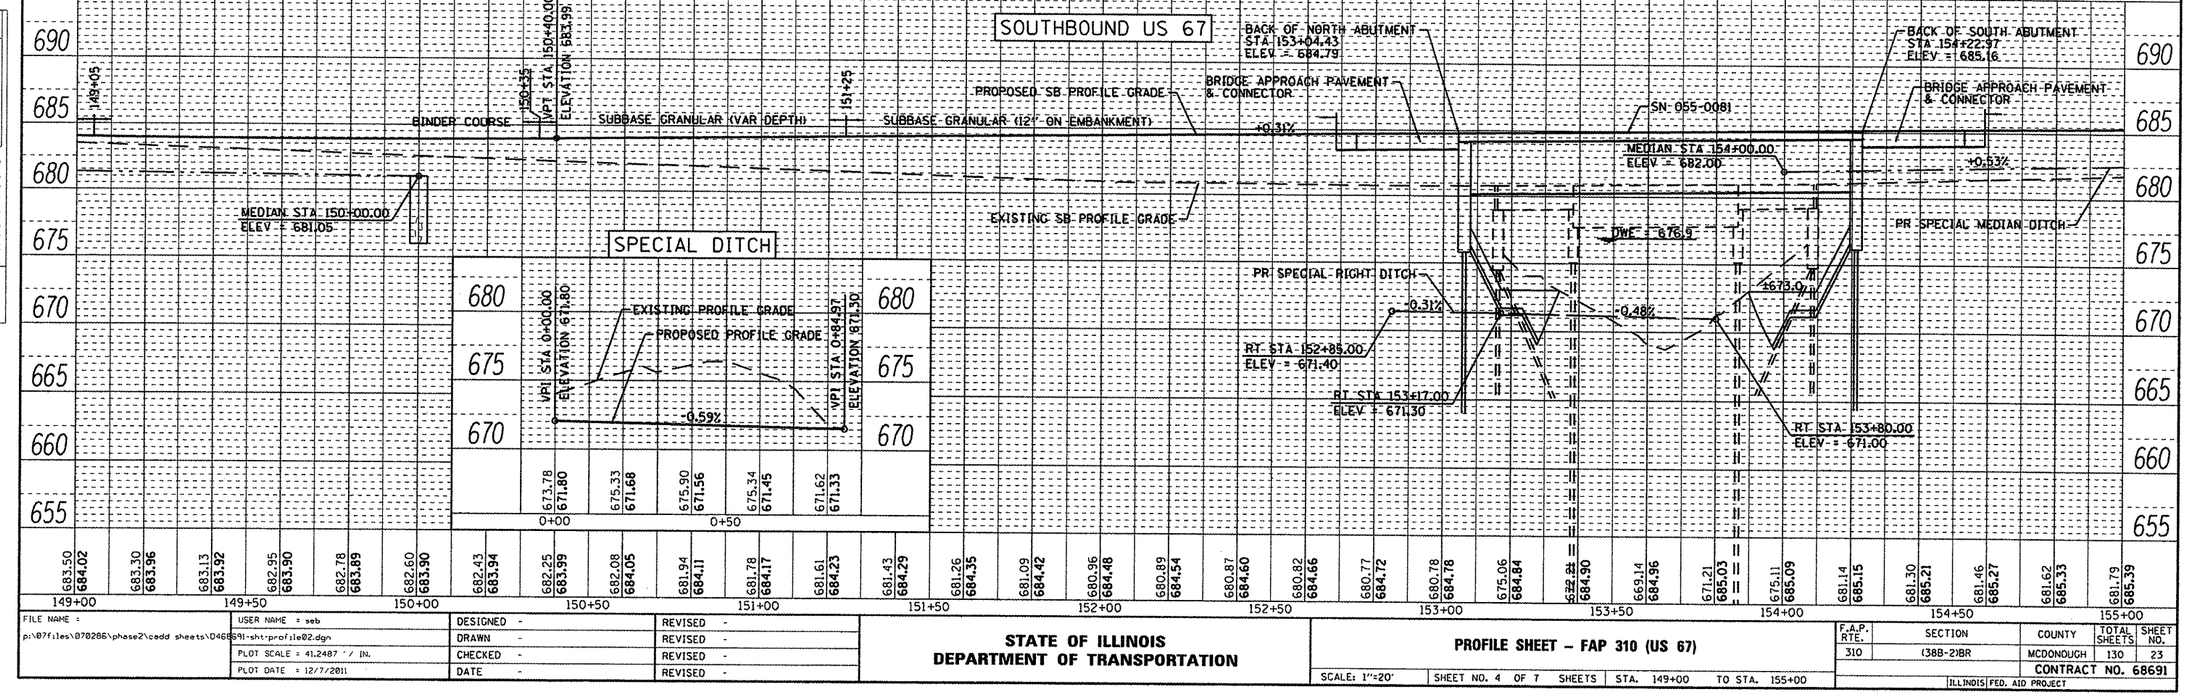

PLAN — SURVEYED — DATE; PLOTTED — BY; DRAWN — NOTE BOOK — NO.; GRADES CHECKED — ALIGNMENT CHECKED — RTE. OF WAY CHECKED — CADD FILE NAME

PROFILE — SURVEYED — DATE; PLOTTED — BY; DRAWN — NOTE BOOK — NO.; GRADES CHECKED — ALIGNMENT CHECKED — RTE. OF WAY CHECKED — CADD FILE NAME

FILE NAME = p:\07files\070286\phase2\cadd sheets\046891-sht-profile02.dgn	USER NAME = seb	DESIGNED -	REVISED -
	PLOT SCALE = 41.2487 ' / IN.	DRAWN -	REVISED -
	PLOT DATE = 12/7/2011	CHECKED -	REVISED -
		DATE -	REVISED -

STATE OF ILLINOIS
DEPARTMENT OF TRANSPORTATION

PROFILE SHEET – FAP 310 (US 67)

SCALE: 1"=20' | SHEET NO. 4 OF 7 SHEETS | STA. 149+00 TO STA. 155+00

F.A.P. RTE.	SECTION	COUNTY	TOTAL SHEETS	SHEET NO.
310	(38B-2)BR	MCDONOUGH	130	23
		CONTRACT NO. 68691		
		ILLINOIS FED. AID PROJECT		