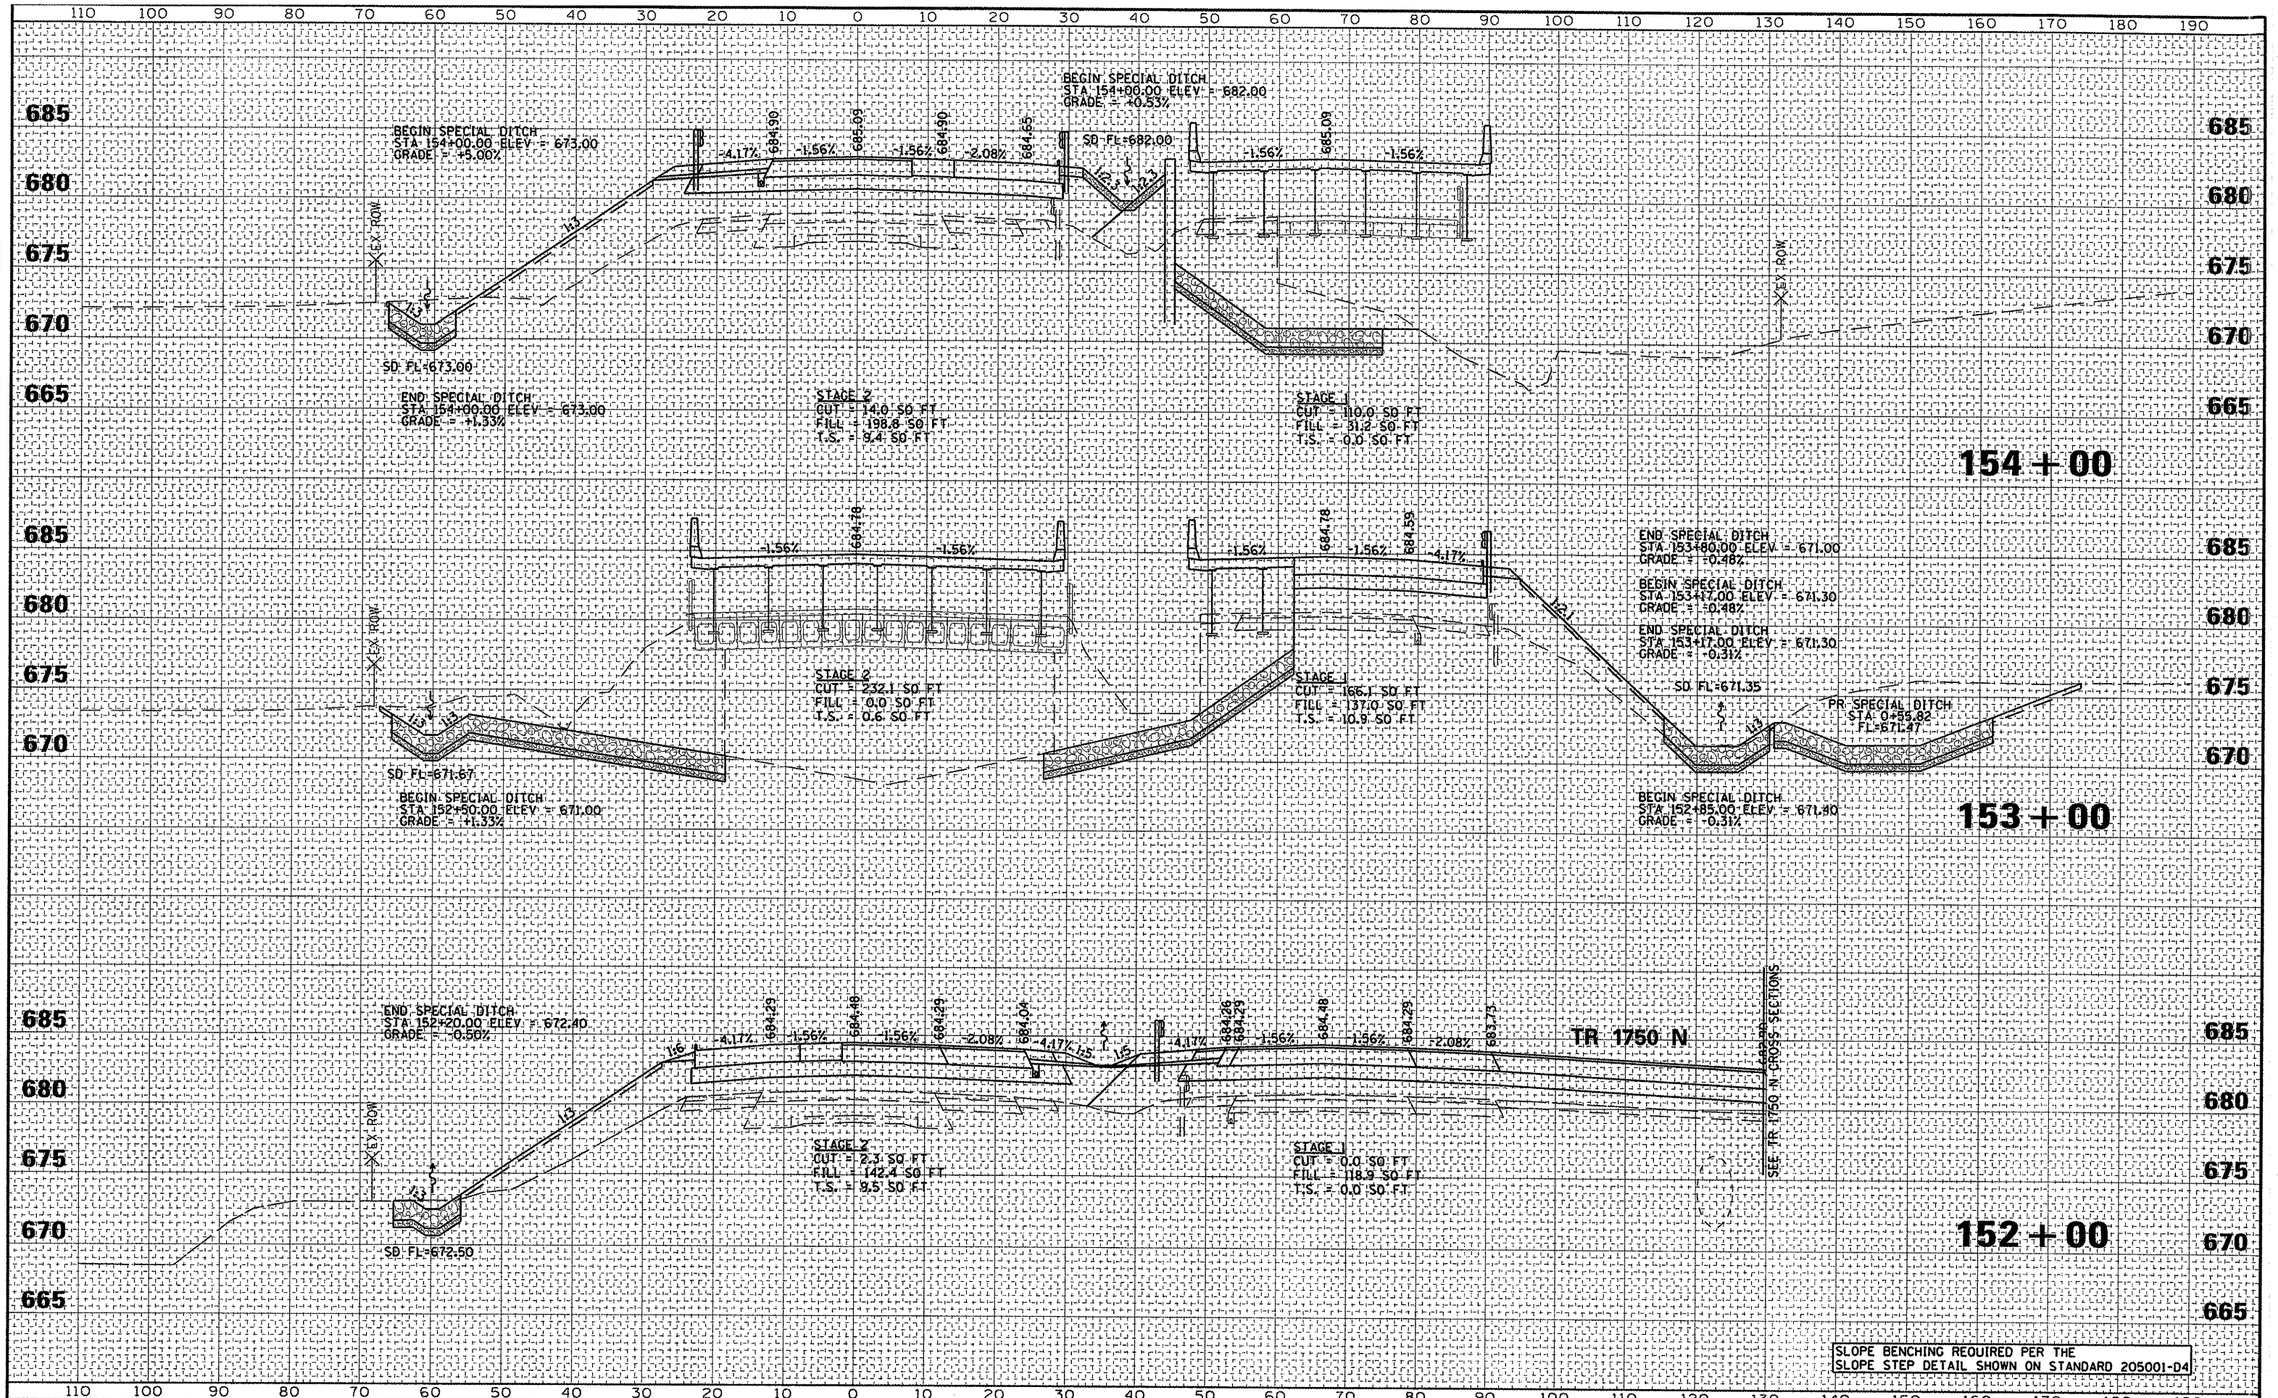

SLOPE BENCHING REQUIRED PER THE SLOPE STEP DETAIL SHOWN ON STANDARD 205001-04

FINAL SURVEY	BY	DATE
SURVEYED		
PLOTTED		
TEMPLATE		
AREAS		
AREAS CHECKED		
NOTE BOOK		
NO.		

ORIGINAL SURVEY	BY	DATE
SURVEYED		
PLOTTED		
TEMPLATE		
AREAS		
AREAS CHECKED		
NOTE BOOK		
NO.		

FILE NAME - p:\07files\070286\phase2\cadd sheets\D468691-sht-sections.dgn	USER NAME = seb	DESIGNED -	REVISED -
		DRAWN -	REVISED -
	PLOT SCALE = 20.0000 ' / IN.	CHECKED -	REVISED -
	PLOT DATE = 12/7/2011	DATE -	REVISED -

STATE OF ILLINOIS
DEPARTMENT OF TRANSPORTATION

CROSS SECTIONS
FAP 310 (US 67)

SCALE: V=10' H / V=5' V | SHEET NO. 2 OF 4 SHEETS | STA. 152+00 TO STA. 154+00

F.A.P. RTE.	SECTION	COUNTY	TOTAL SHEETS	SHEET NO.
310	(38B-2)BR	MCDONOUGH	130	102

CONTRACT NO. 68691

ILLINOIS FED. AID PROJECT