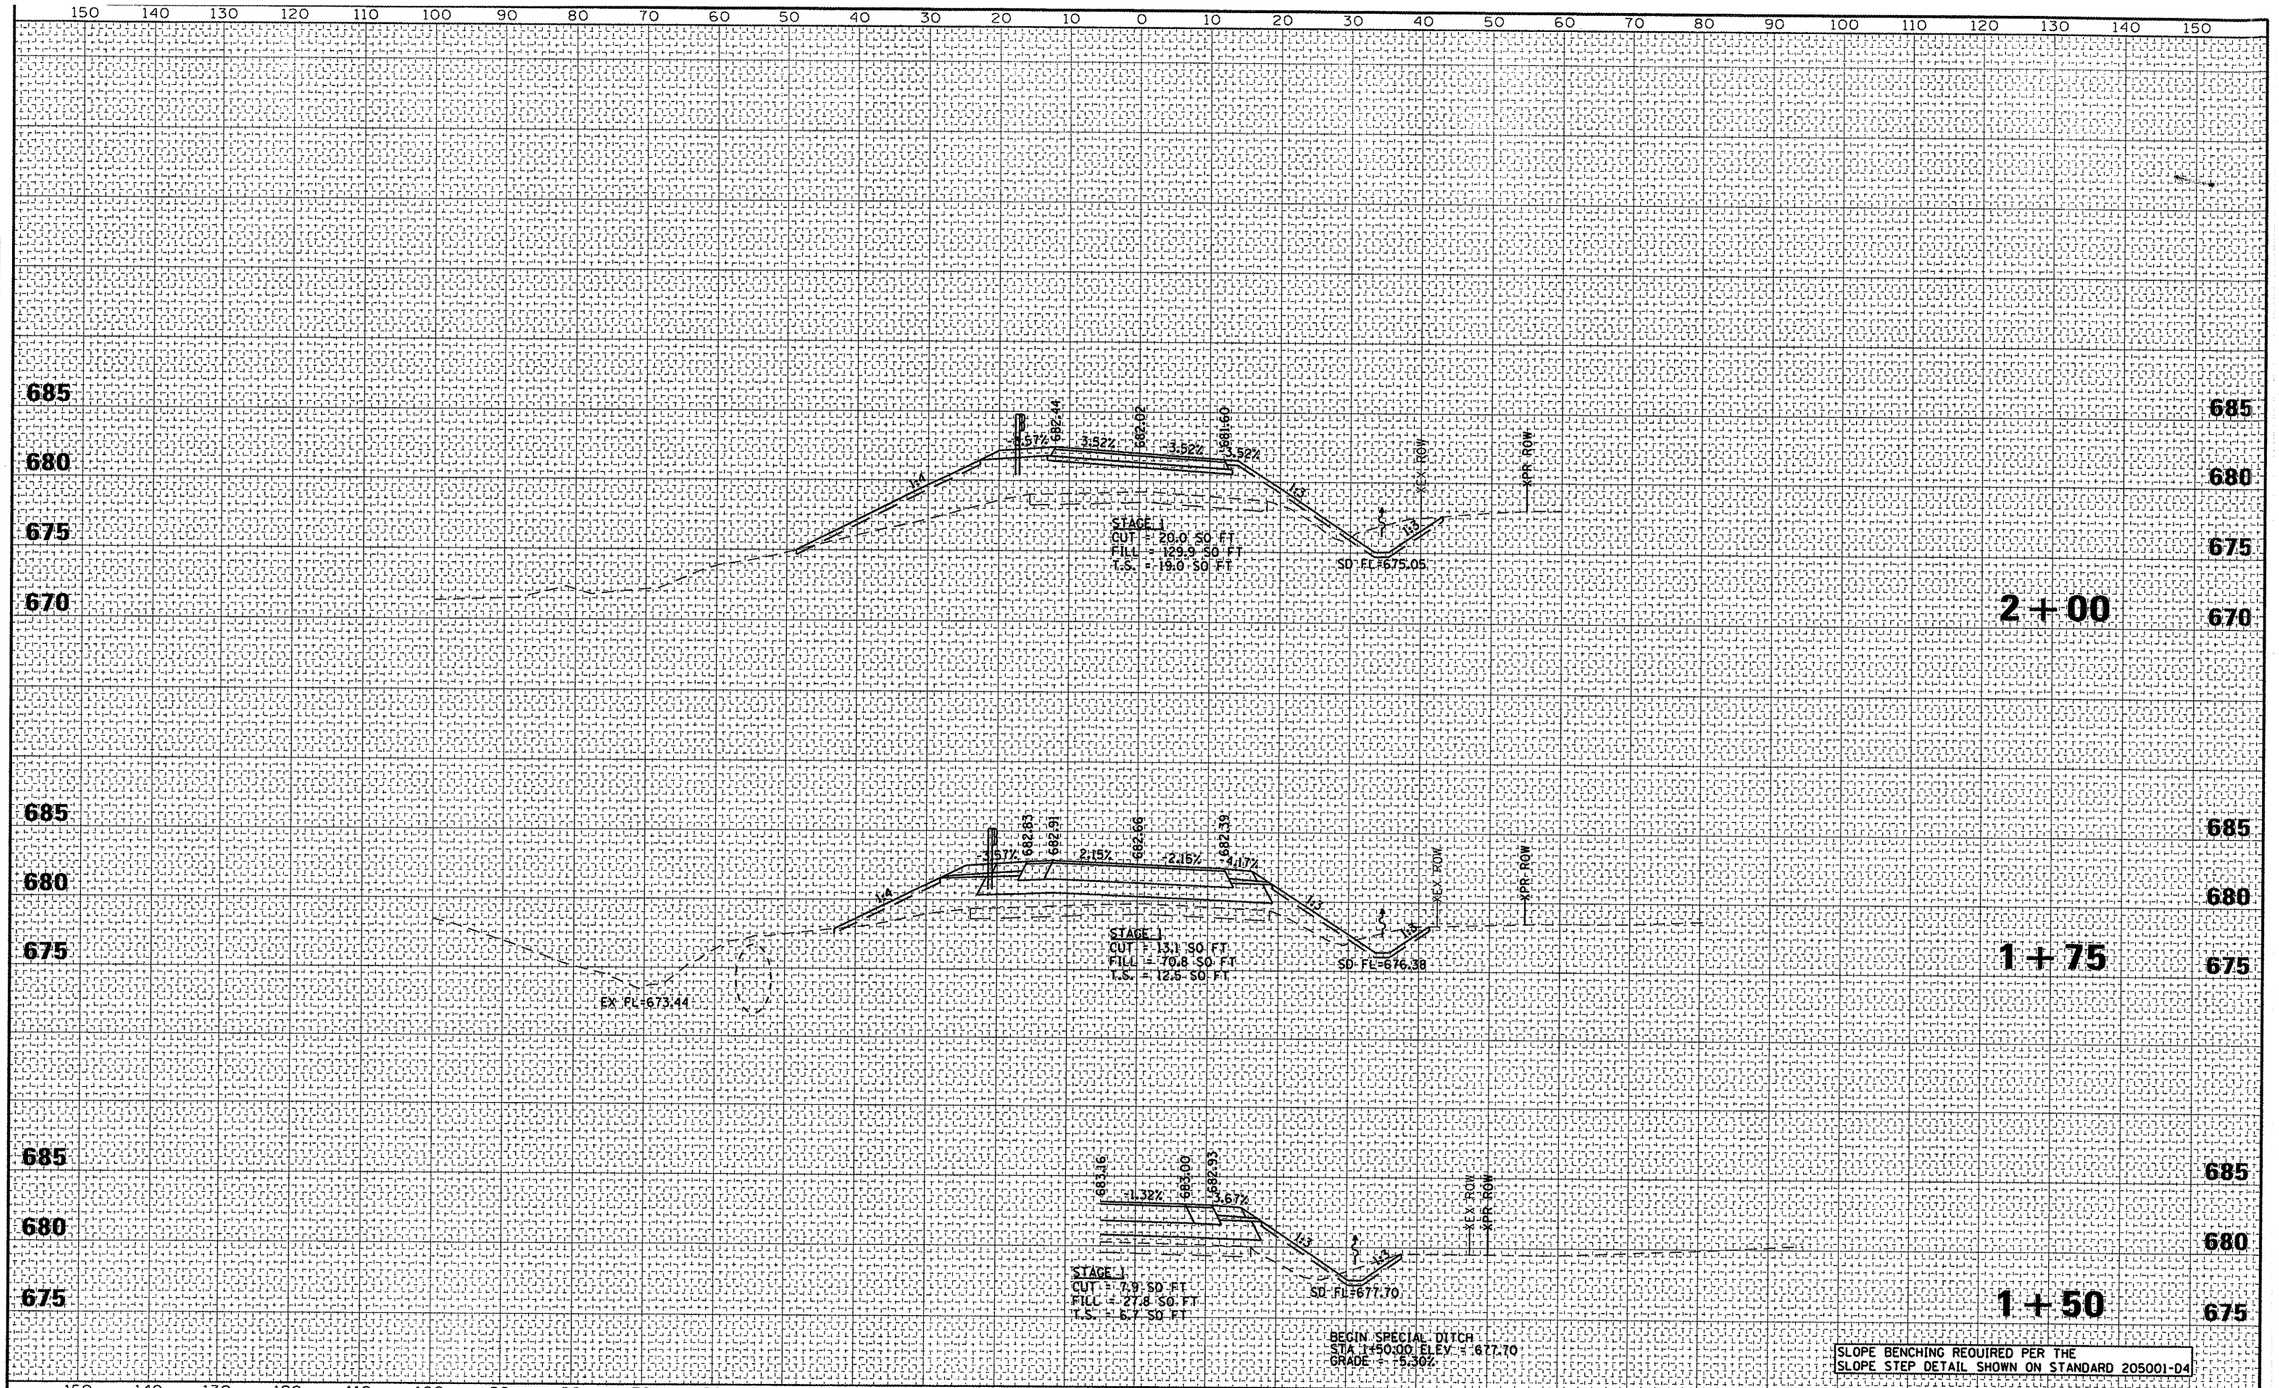

FILE NAME : p:\07files\070286\phase2\cadd sheets\D468691-sht-sections.dgn	USER NAME : sab	DESIGNED -	REVISED -
		DRAWN -	REVISED -
	PLOT SCALE : 20.0000 ' / IN.	CHECKED -	REVISED -
	PLOT DATE : 12/7/2011	DATE -	REVISED -

STATE OF ILLINOIS
DEPARTMENT OF TRANSPORTATION

CROSS SECTIONS
TR 1750 N

SCALE: 1"=10'H 1"=5'V | SHEET NO. 1 OF 4 SHEETS | STA. 1+50 TO STA. 2+00

F.A.P. RTE.	SECTION	COUNTY	TOTAL SHEETS	SHEET NO.
310	(38B-2)BR	MCDONOUGH	130	105

CONTRACT NO. 68691

ILLINOIS FED. AID PROJECT